$TIME$ $DATE$

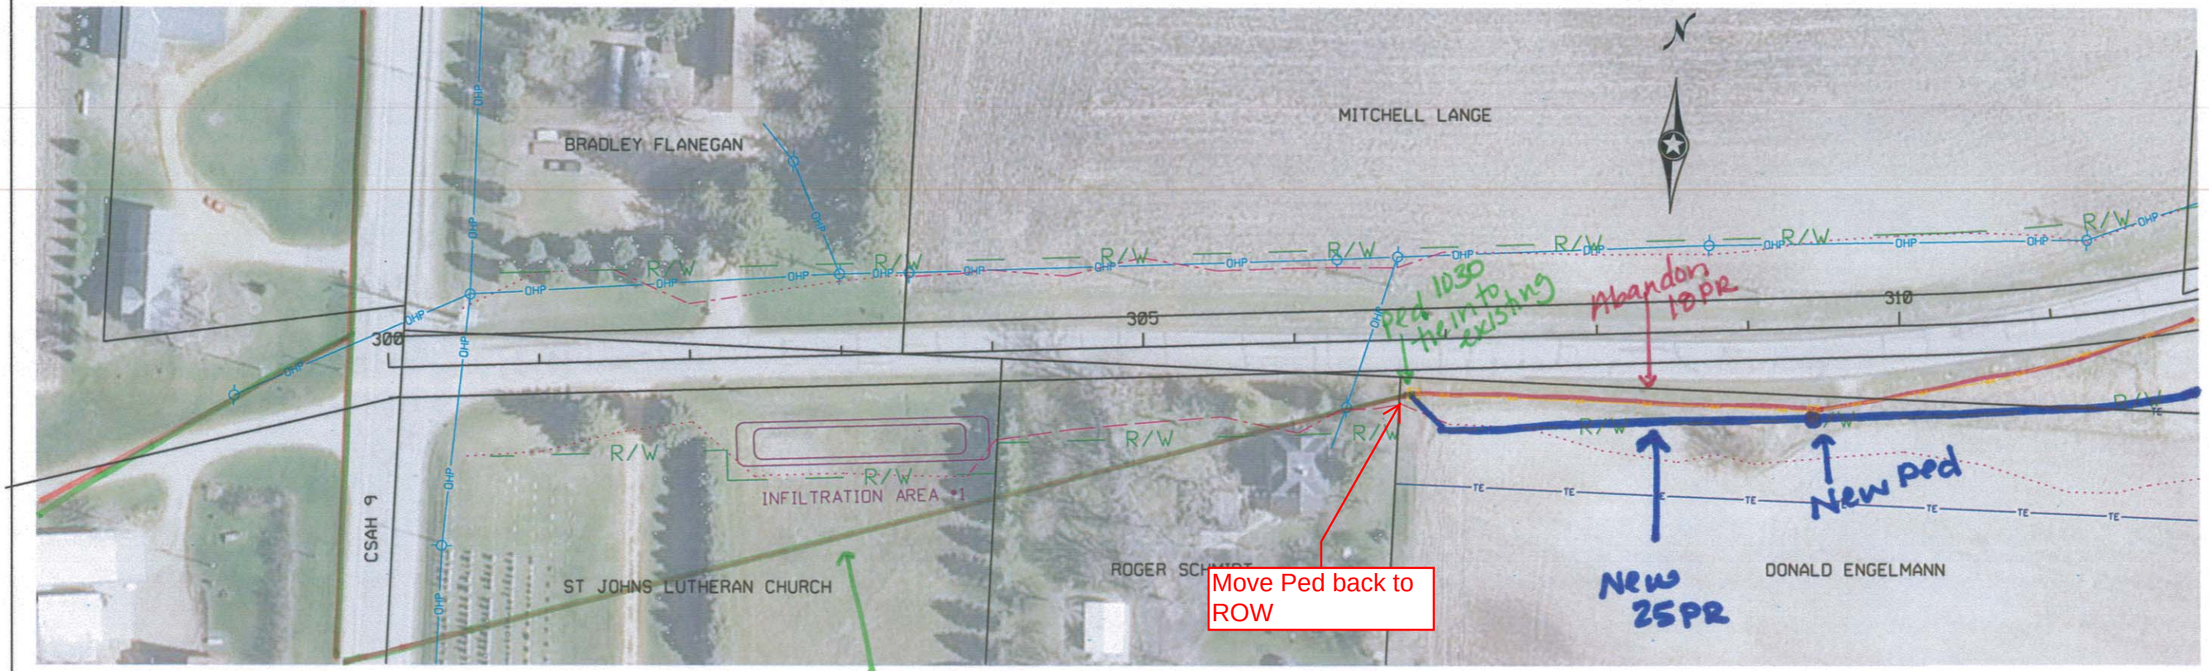

* All new facilities placed at 3' from ROW at 3' deep Unless noted otherwise.

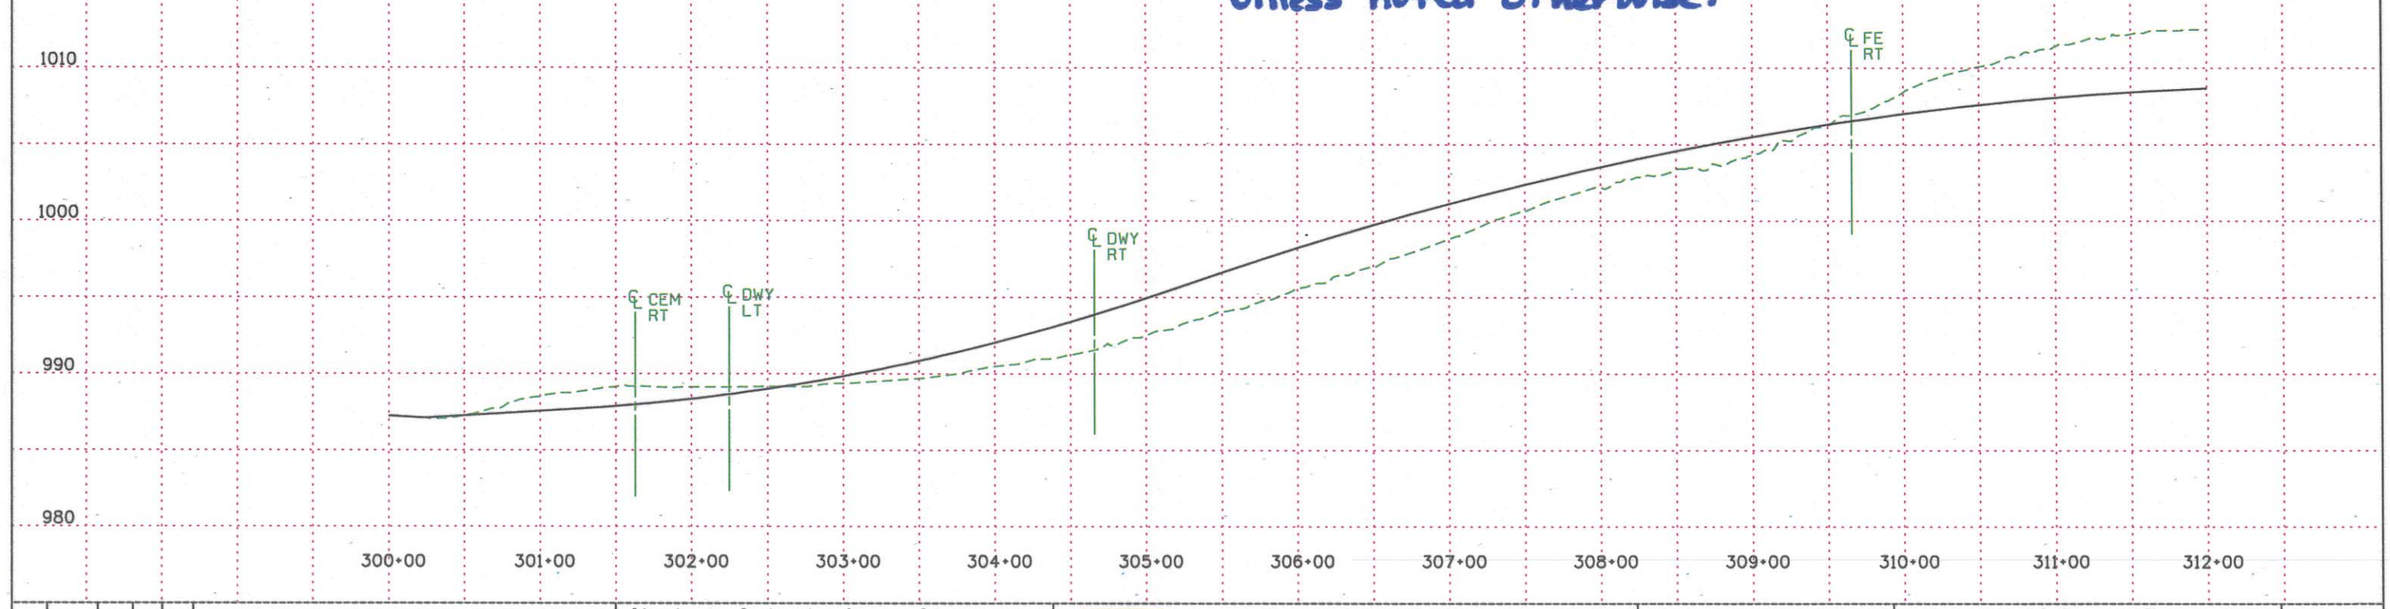

NO	DATE	BY	CKD	APPR	REVISION

I hereby certify that this plan, specification or report was prepared by me or under my direct supervision and that I am a duly Registered Professional Engineer under the laws of the State of Minnesota.

Date $DATE$ Reg. No.

McLEOD COUNTY HIGHWAY DEPARTMENT

S.P. 43-603-030
C.P.
S.A.P.

CSAH 3

PLAN & PROFILE SHEETS

SHEET OF XX

$FILEL$

$TIME$ $DATE$

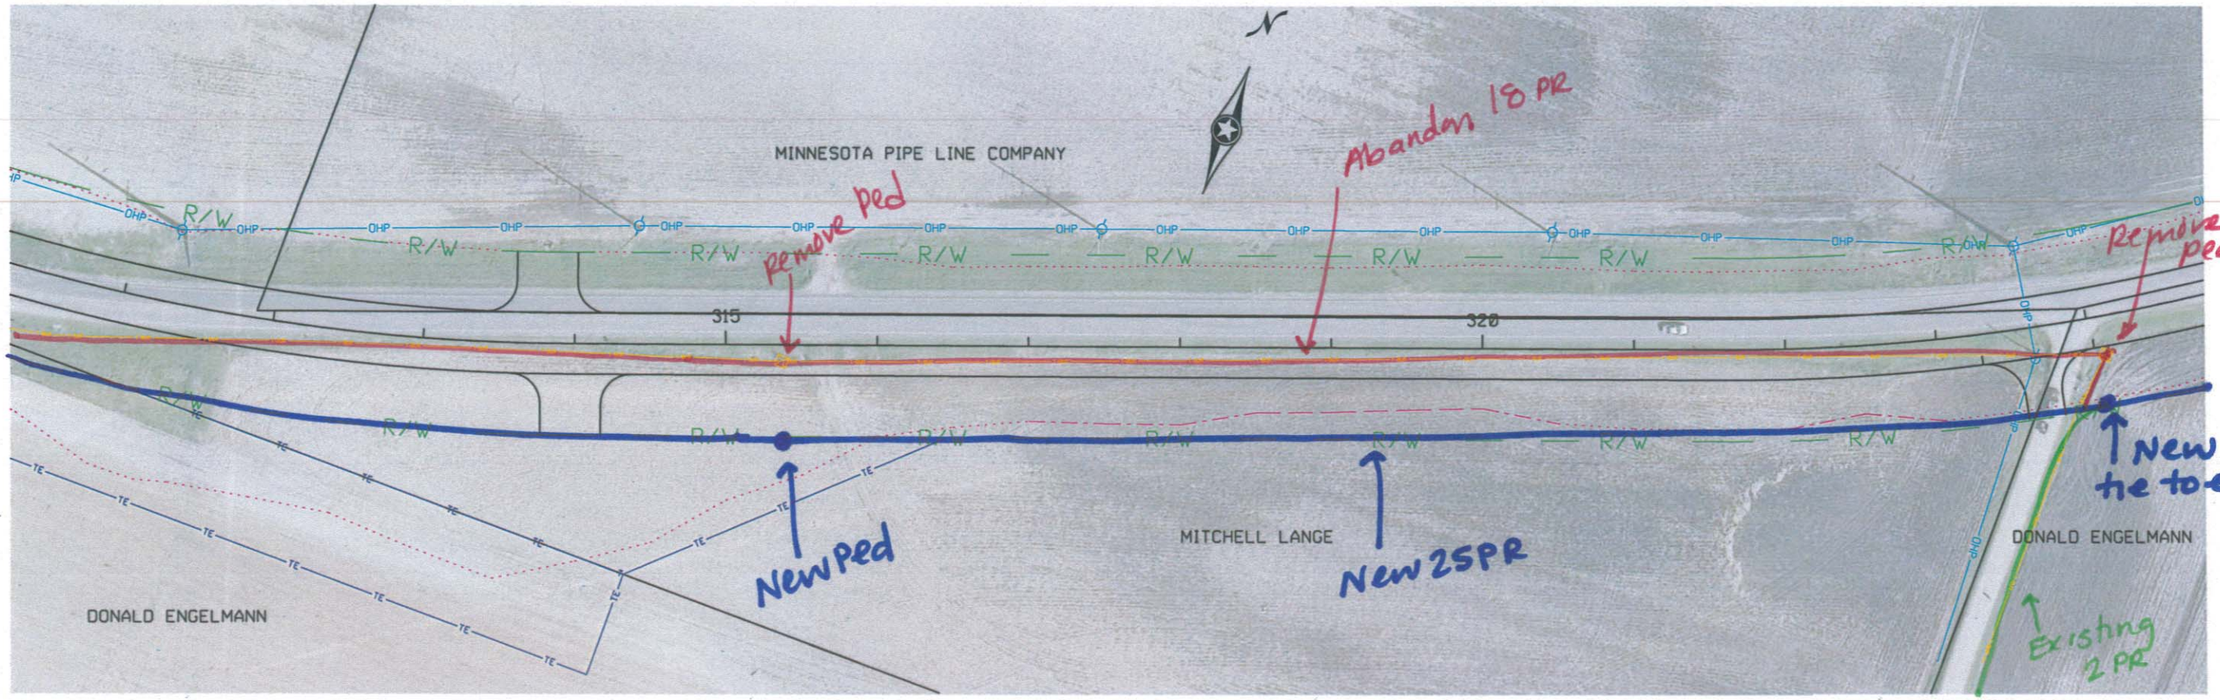

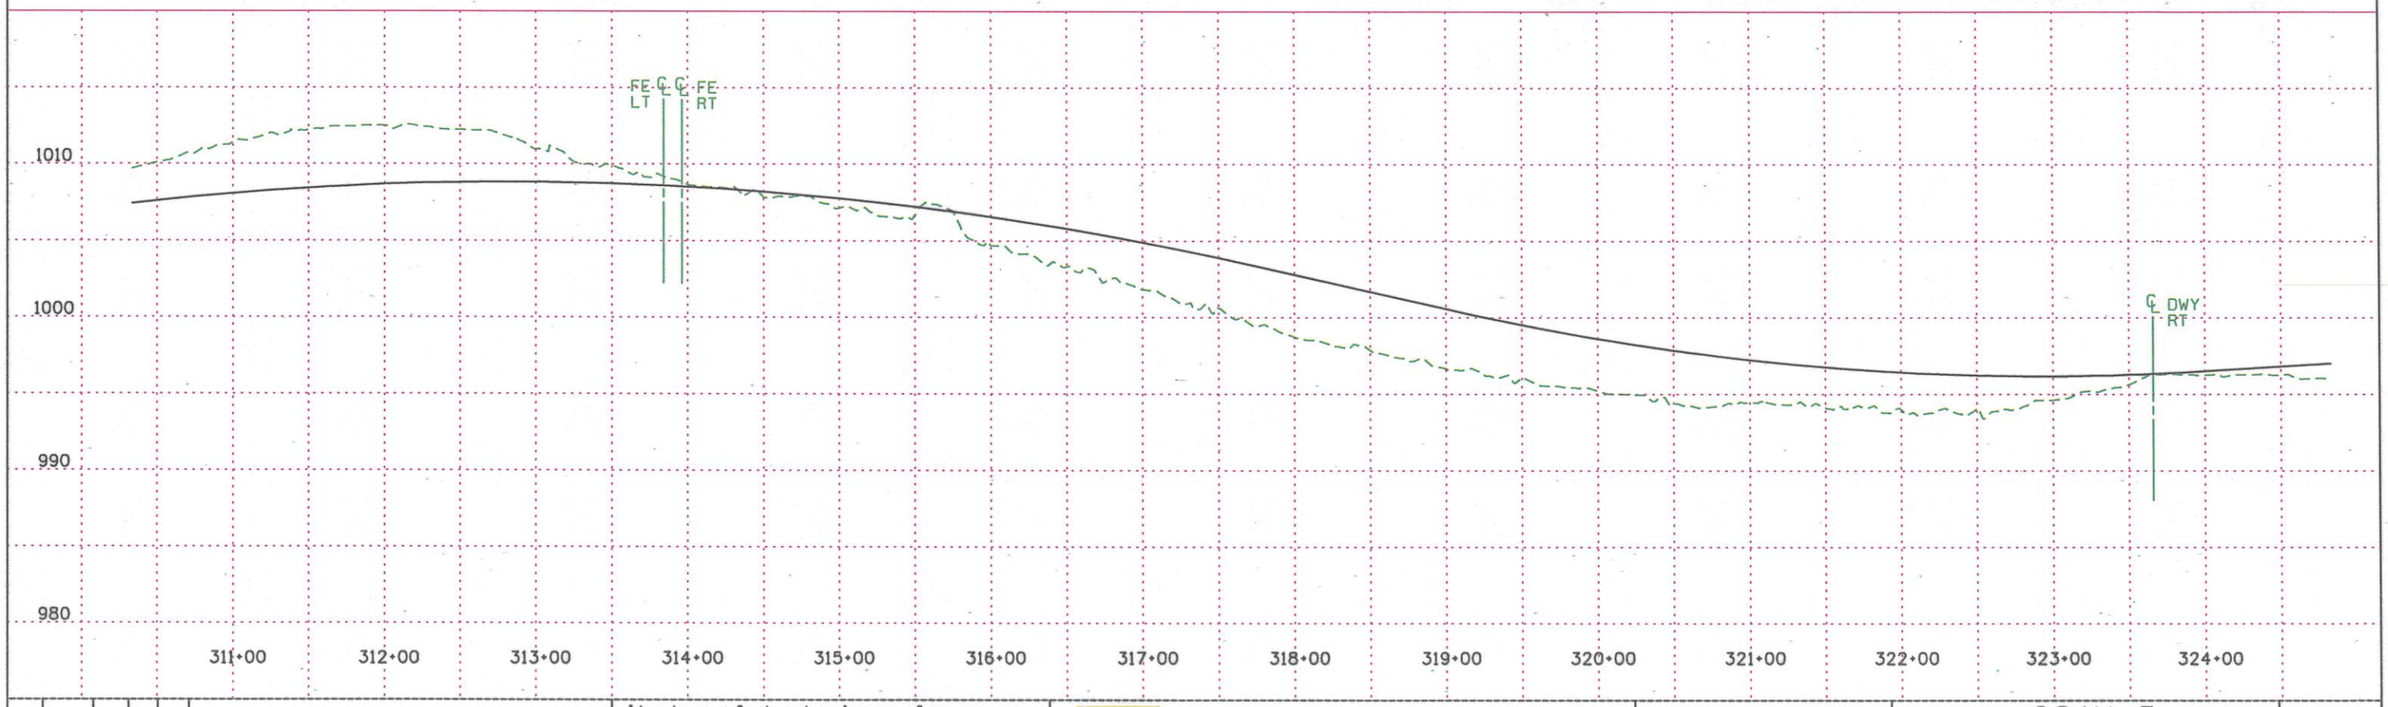

NO	DATE	BY	CKD	APPR	REVISION

I hereby certify that this plan, specification or report was prepared by me or under my direct supervision and that I am a duly Registered Professional Engineer under the laws of the State of Minnesota.

Date $DATE$ Reg. No. _____

McLEOD COUNTY HIGHWAY DEPARTMENT

S.P. 43-603-030
C.P.
S.A.P.

CSAH 3

PLAN & PROFILE SHEETS

SHEET OF XX

$FILEL$

$TIME$ $DATE$

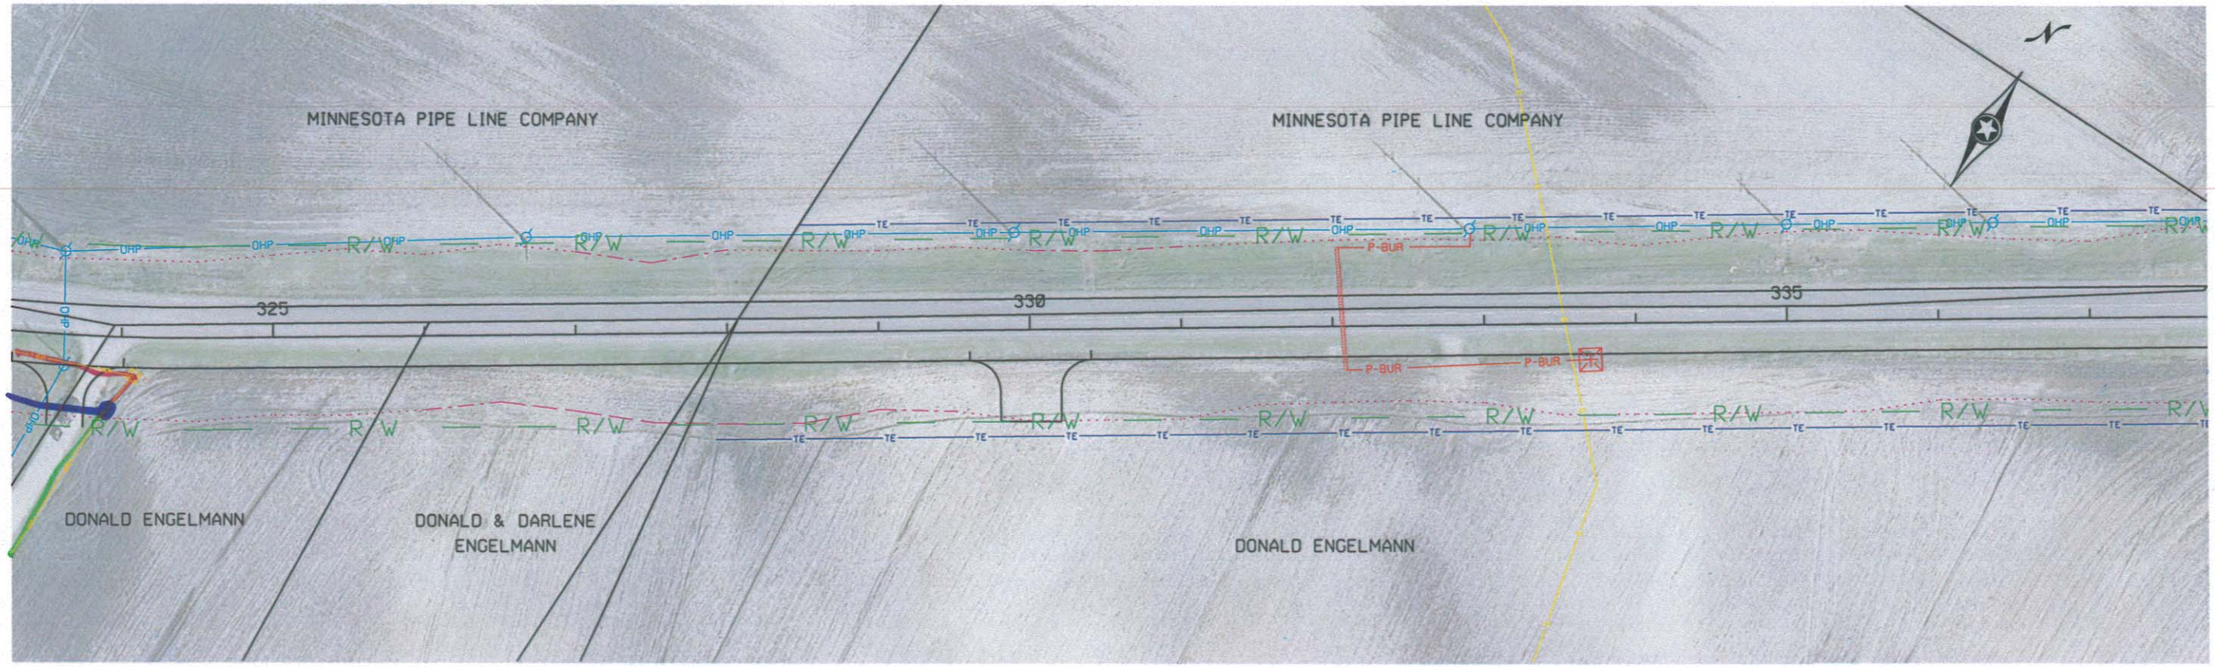

NO	DATE	BY	CKD	APPR	REVISION

I hereby certify that this plan, specification or report was prepared by me or under my direct supervision and that I am a duly Registered Professional Engineer under the laws of the State of Minnesota.

Date $DATE$ Reg. No. _____

McLEOD COUNTY HIGHWAY DEPARTMENT

S.P. 43-603-030
C.P.
S.A.P.

CSAH 3

PLAN & PROFILE SHEETS

SHEET OF XX

$FILE$

$TIME$ $DATE$

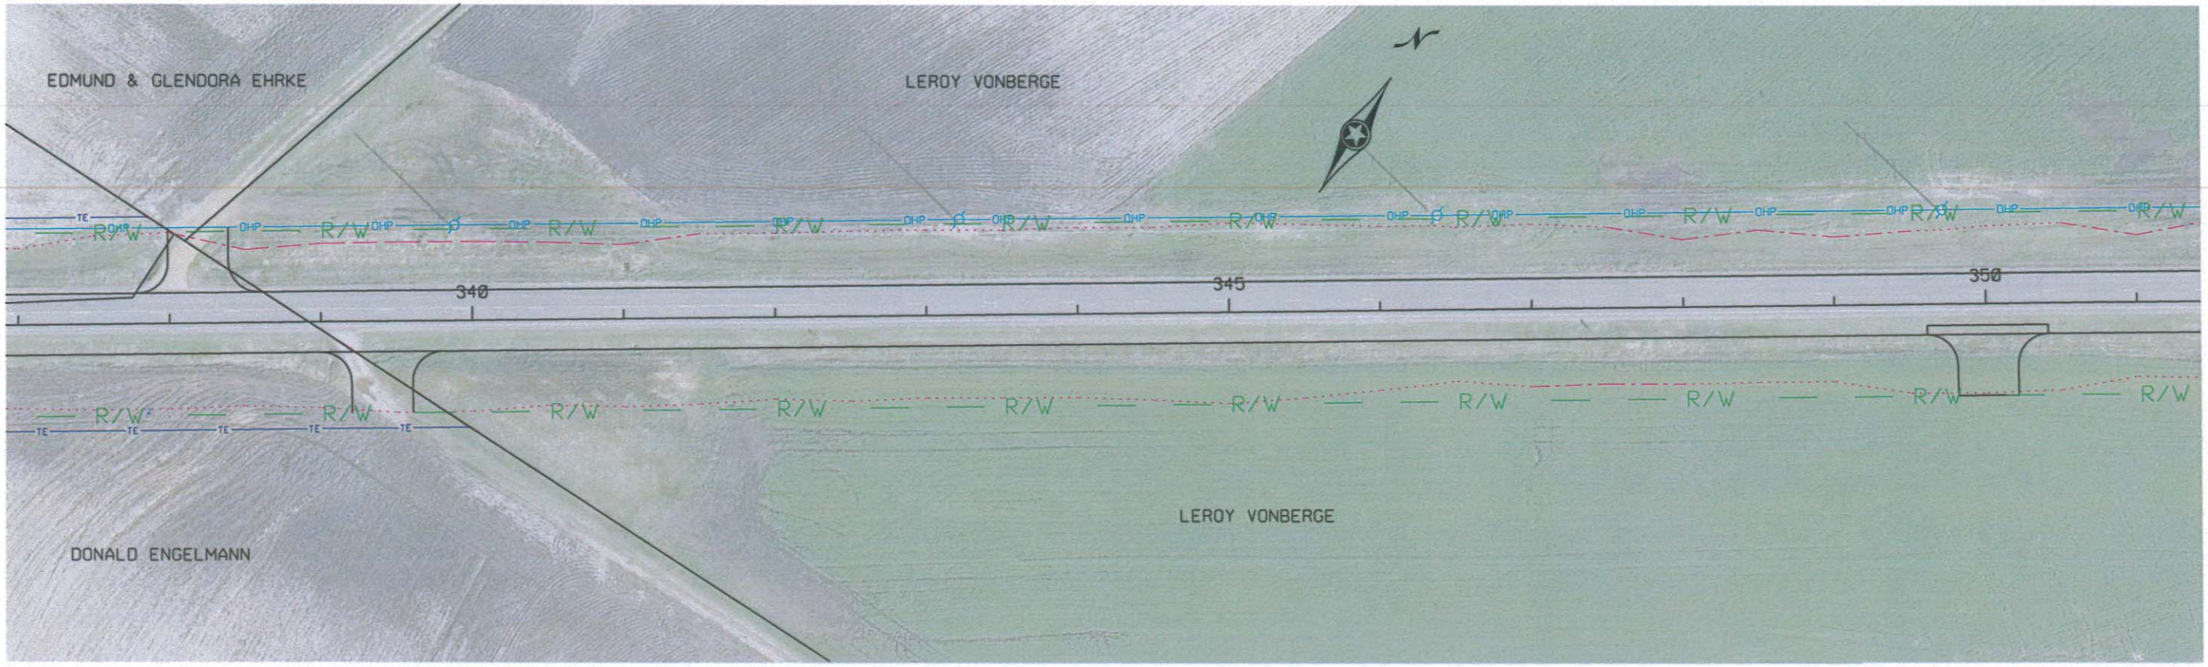

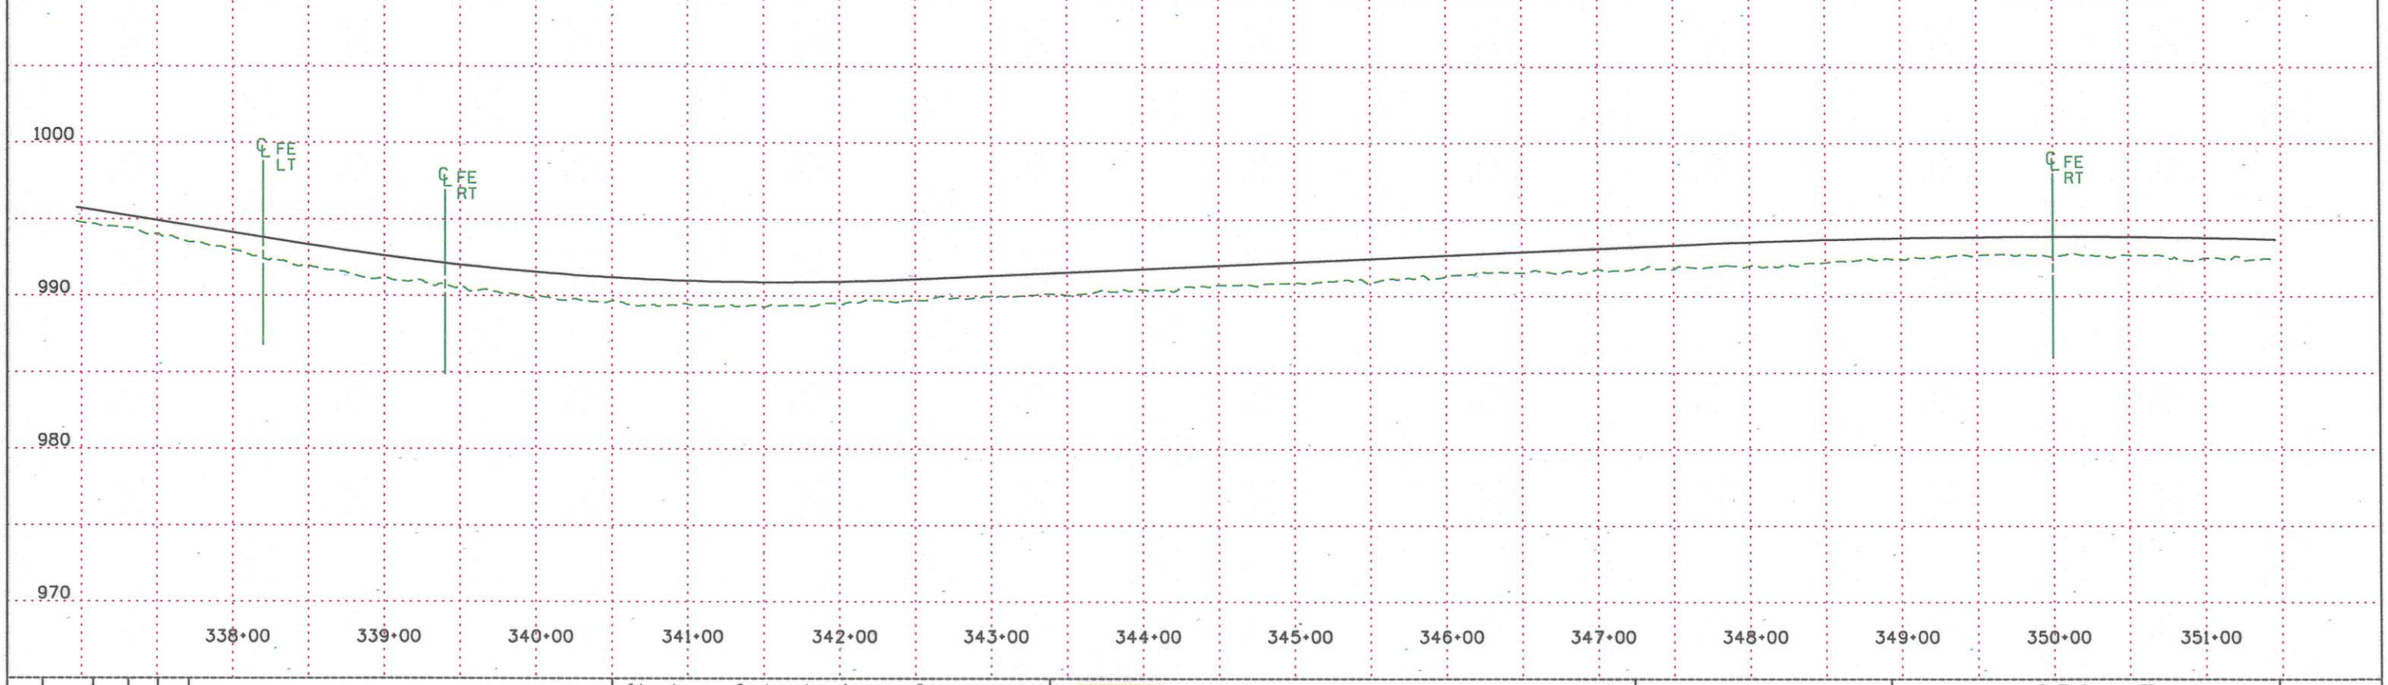

NO	DATE	BY	CKD	APPR	REVISION

I hereby certify that this plan, specification or report was prepared by me or under my direct supervision and that I am a duly Registered Professional Engineer under the laws of the State of Minnesota.

Date $DATE$ Reg. No. _____

McLEOD COUNTY
HIGHWAY DEPARTMENT

S.P. 43-603-030
C.P.
S.A.P.

CSAH 3

PLAN & PROFILE SHEETS

SHEET OF XX

$FILE$

$TIME$ $DATE$

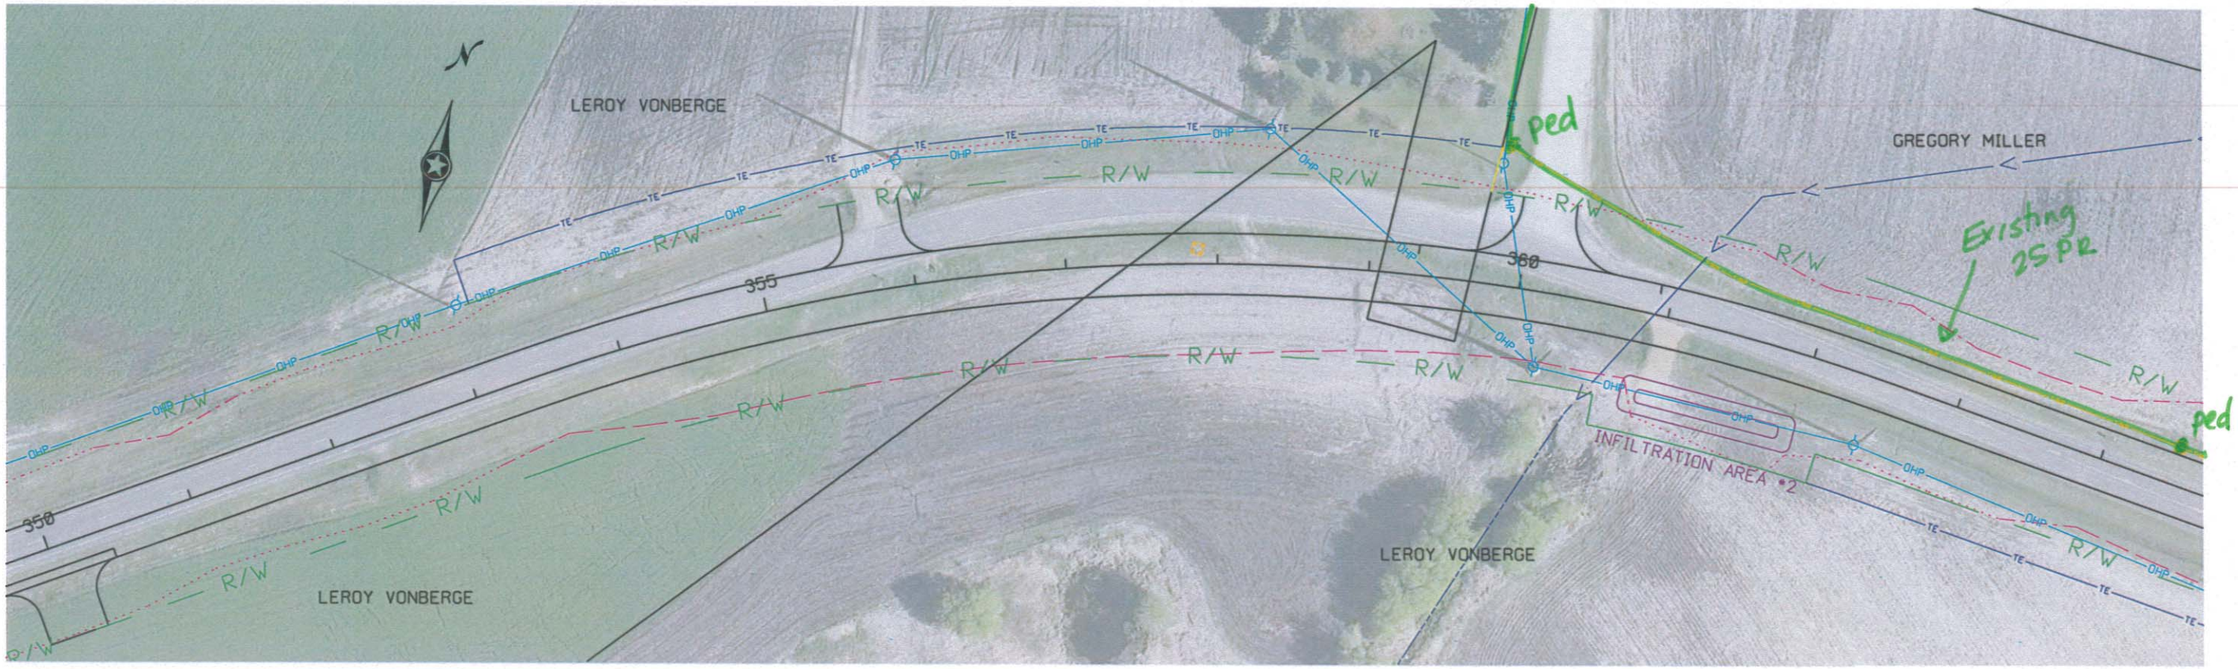

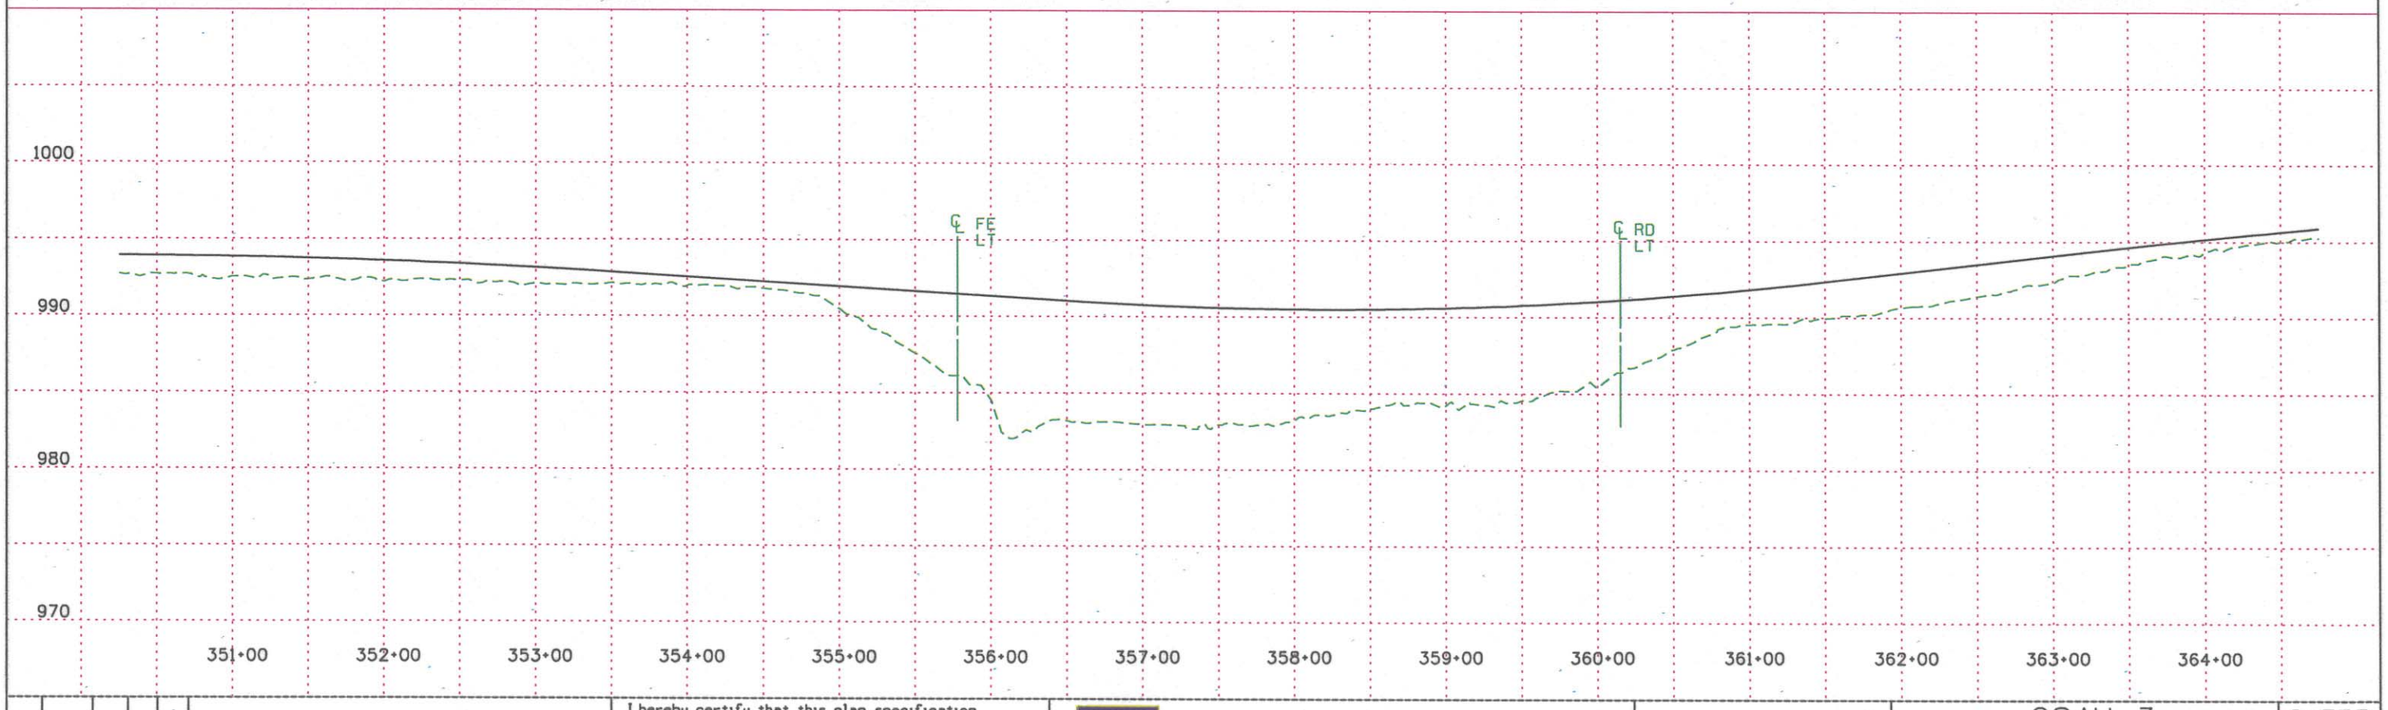

NO	DATE	BY	CKD	APPR	REVISION

I hereby certify that this plan, specification or report was prepared by me or under my direct supervision and that I am a duly Registered Professional Engineer under the laws of the State of Minnesota.

Date $DATE$ Reg. No. _____

McLEOD COUNTY
HIGHWAY DEPARTMENT

S.P. 43-603-030
C.P.
S.A.P.

CSAH 3

PLAN & PROFILE SHEETS

SHEET OF XX

$FILE$

$TIME$ $DATE$

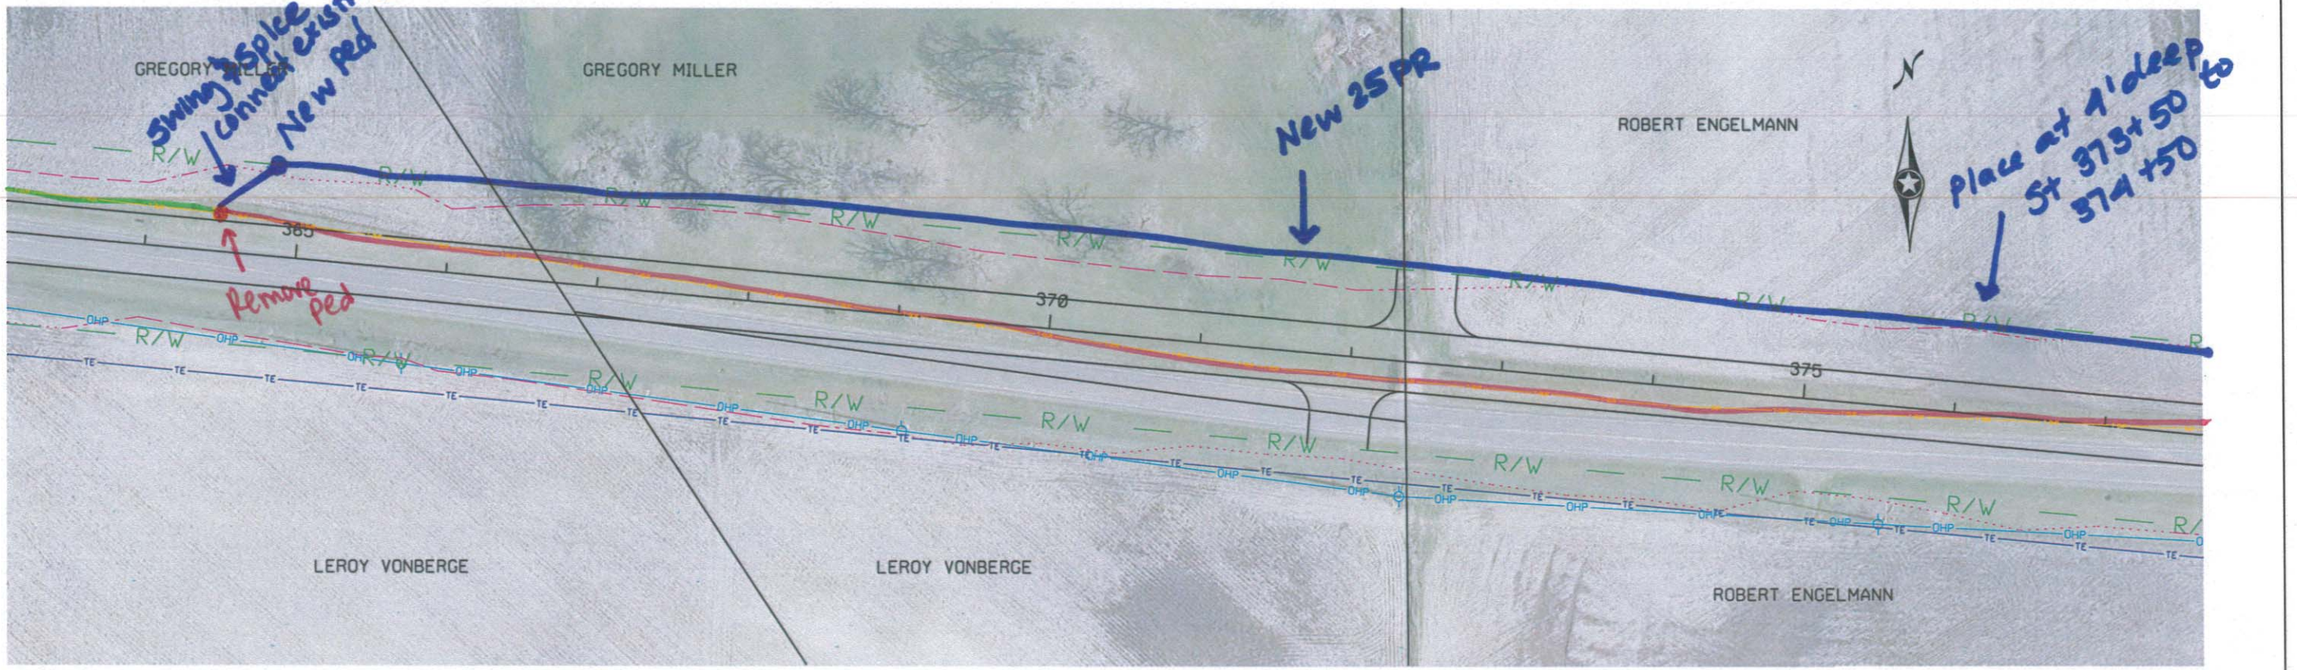

NO	DATE	BY	CKD	APPR	REVISION

I hereby certify that this plan, specification or report was prepared by me or under my direct supervision and that I am a duly Registered Professional Engineer under the laws of the State of Minnesota.

Date $DATE$ Reg. No. _____

McLEOD COUNTY HIGHWAY DEPARTMENT

S.P. 43-603-030
C.P.
S.A.P.

CSAH 3

PLAN & PROFILE SHEETS

SHEET OF XX

$FILE$

$TIME$ $DATE$

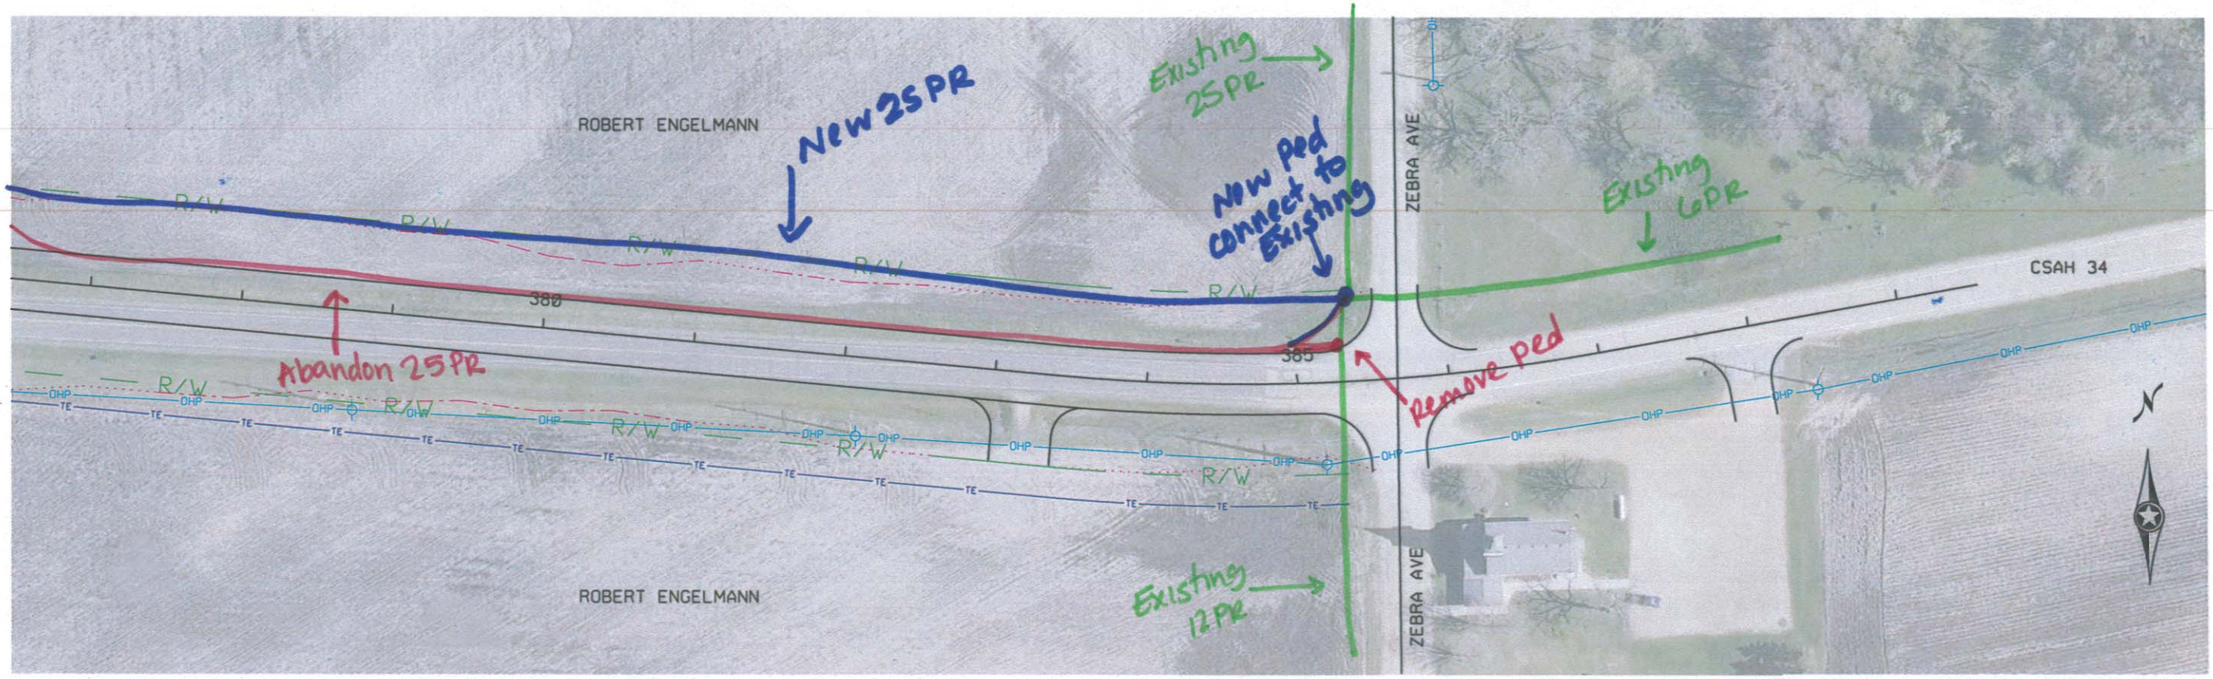

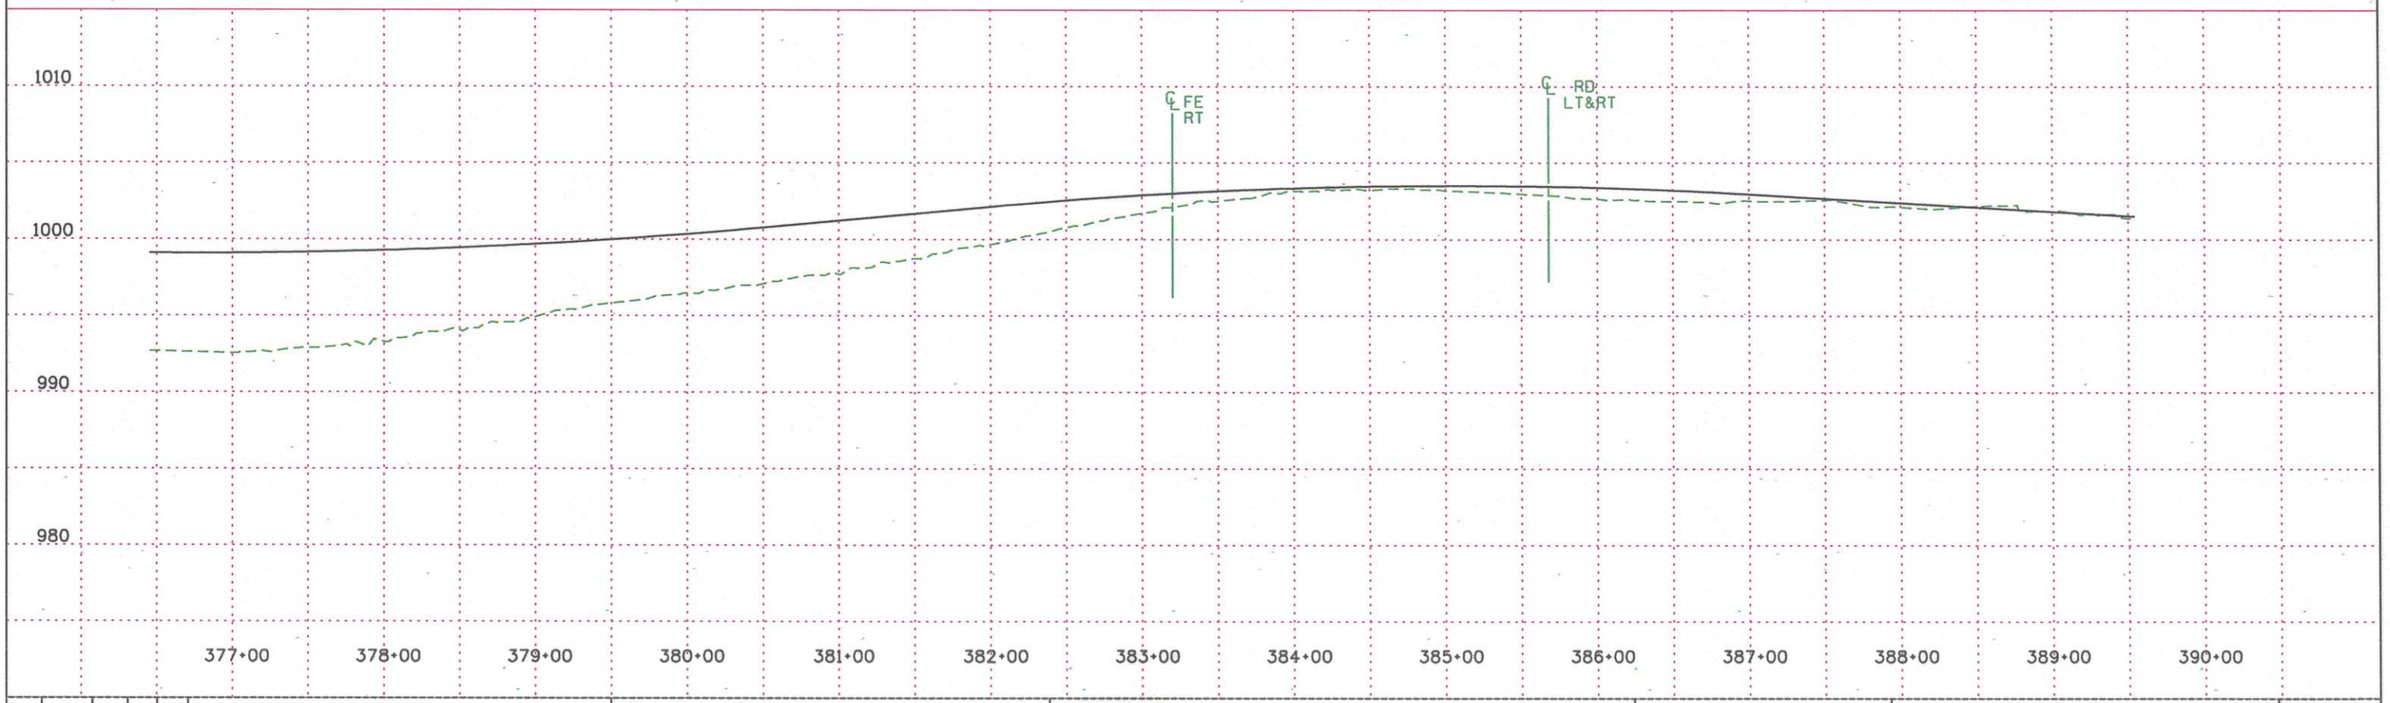

NO	DATE	BY	CKD	APPR	REVISION

I hereby certify that this plan, specification or report was prepared by me or under my direct supervision and that I am a duly Registered Professional Engineer under the laws of the State of Minnesota.

Date $DATE$ Reg. No. _____

McLEOD COUNTY HIGHWAY DEPARTMENT

S.P. 43-603-030
C.P.
S.A.P.

CSAH 3

PLAN & PROFILE SHEETS

SHEET OF XX

$FILE1$

$TIME$ $DATE$

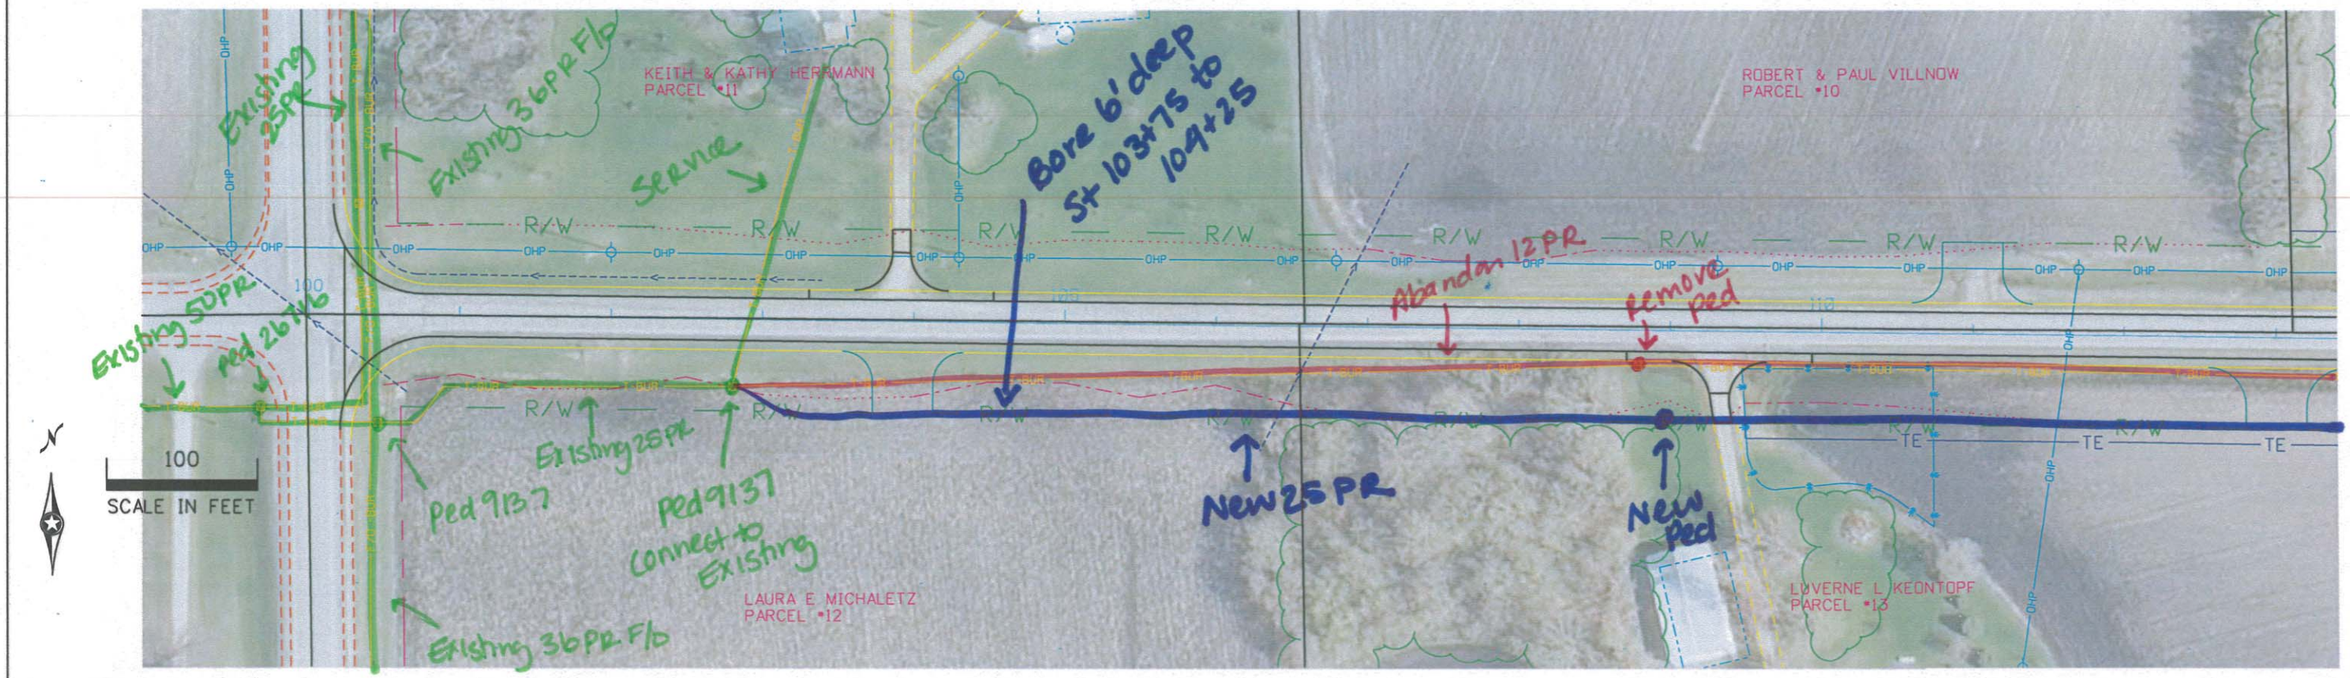

VERTICAL CONTROL:
ELEVATIONS SHOWN ON THIS PLAN ARE ENGLISH.
CONTROL BENCH MARK STAMPED: 4307 AQ
LOCATED 257 FEET EAST OF COUNTY ROAD 3,
38 FEET NORTH OF COUNTY ROAD 15.
NAD83 (1988 ADJUSTMENT)
N 222203.374
E 630575.268
ELEVATION 1013.269

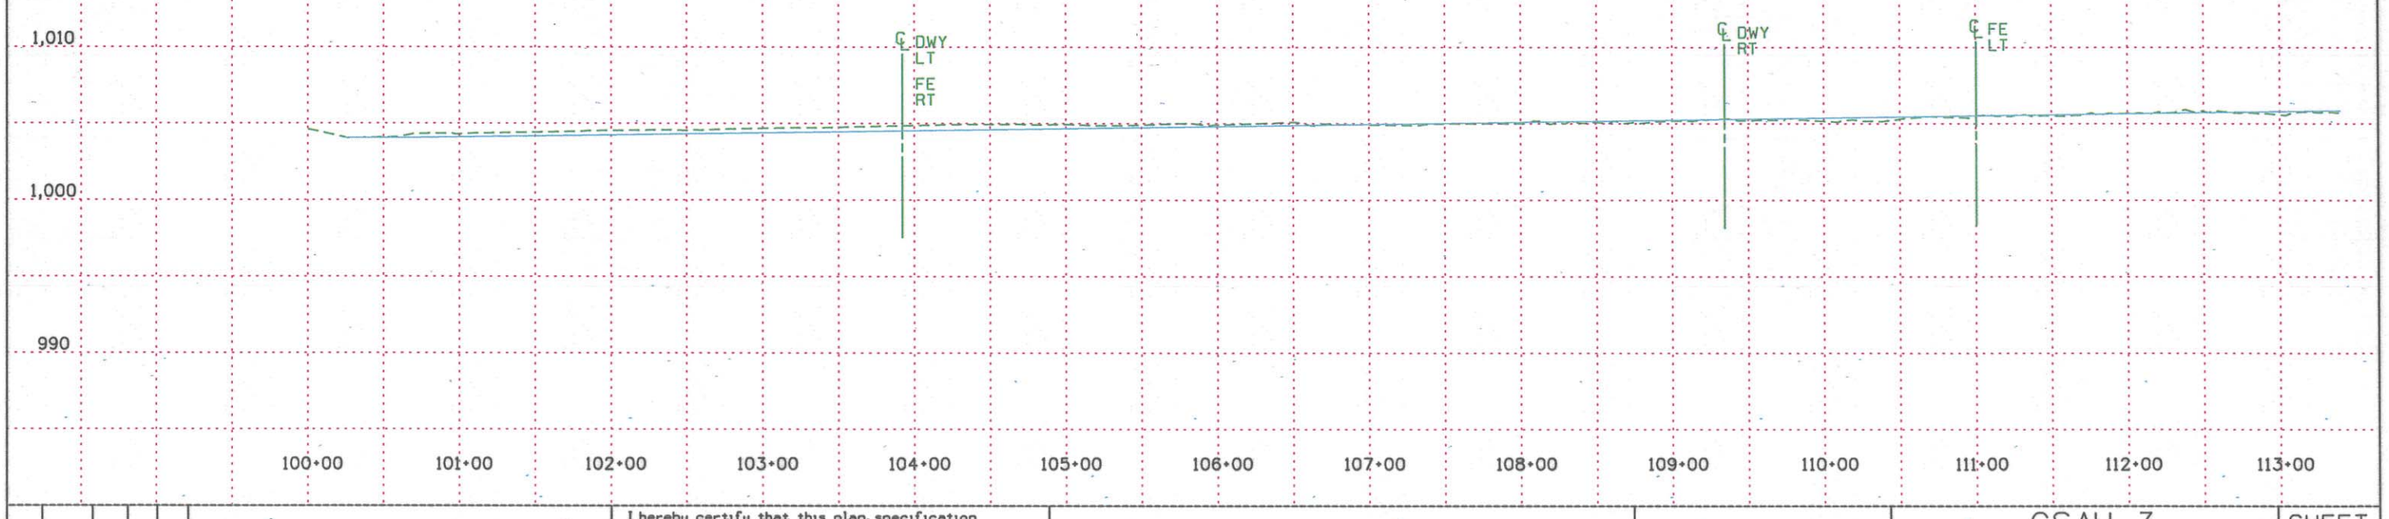

NO	DATE	BY	CKD	APPR	REVISION

I hereby certify that this plan, specification or report was prepared by me or under my direct supervision and that I am a duly Registered Professional Engineer under the laws of the State of Minnesota.

Date $DATE$ Reg. No. _____

McLEOD COUNTY
HIGHWAY DEPARTMENT

S.P. 43-603-031
C.P.
S.A.P.

CSAH 3

PLAN & PROFILE SHEETS

SHEET OF XX

$FILE$

$TIME$ $DATE$

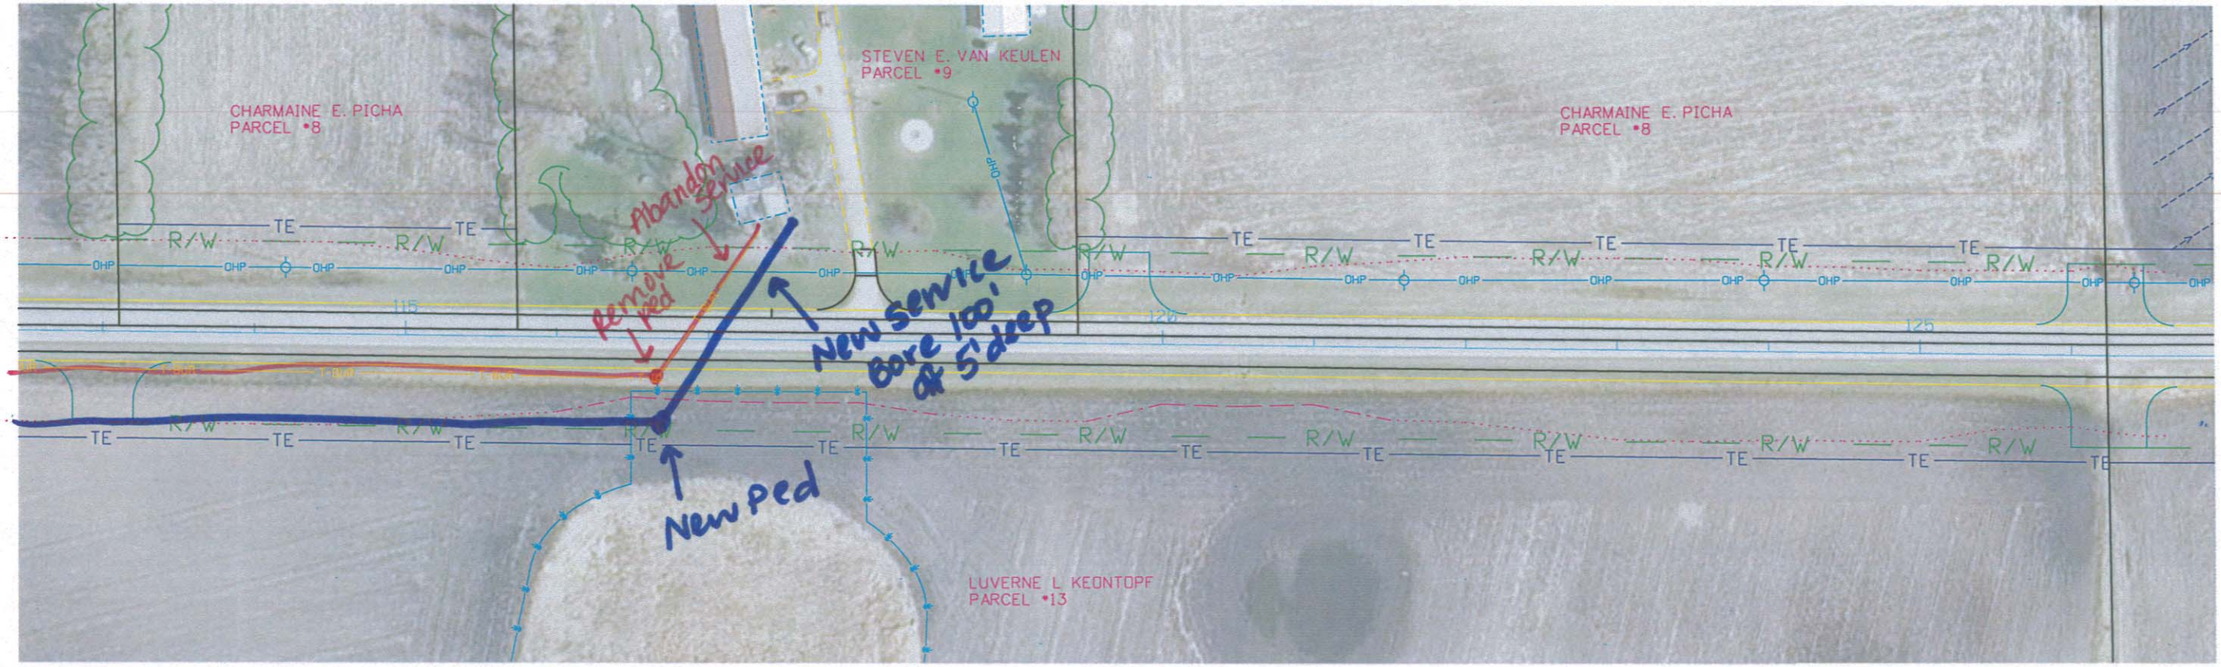

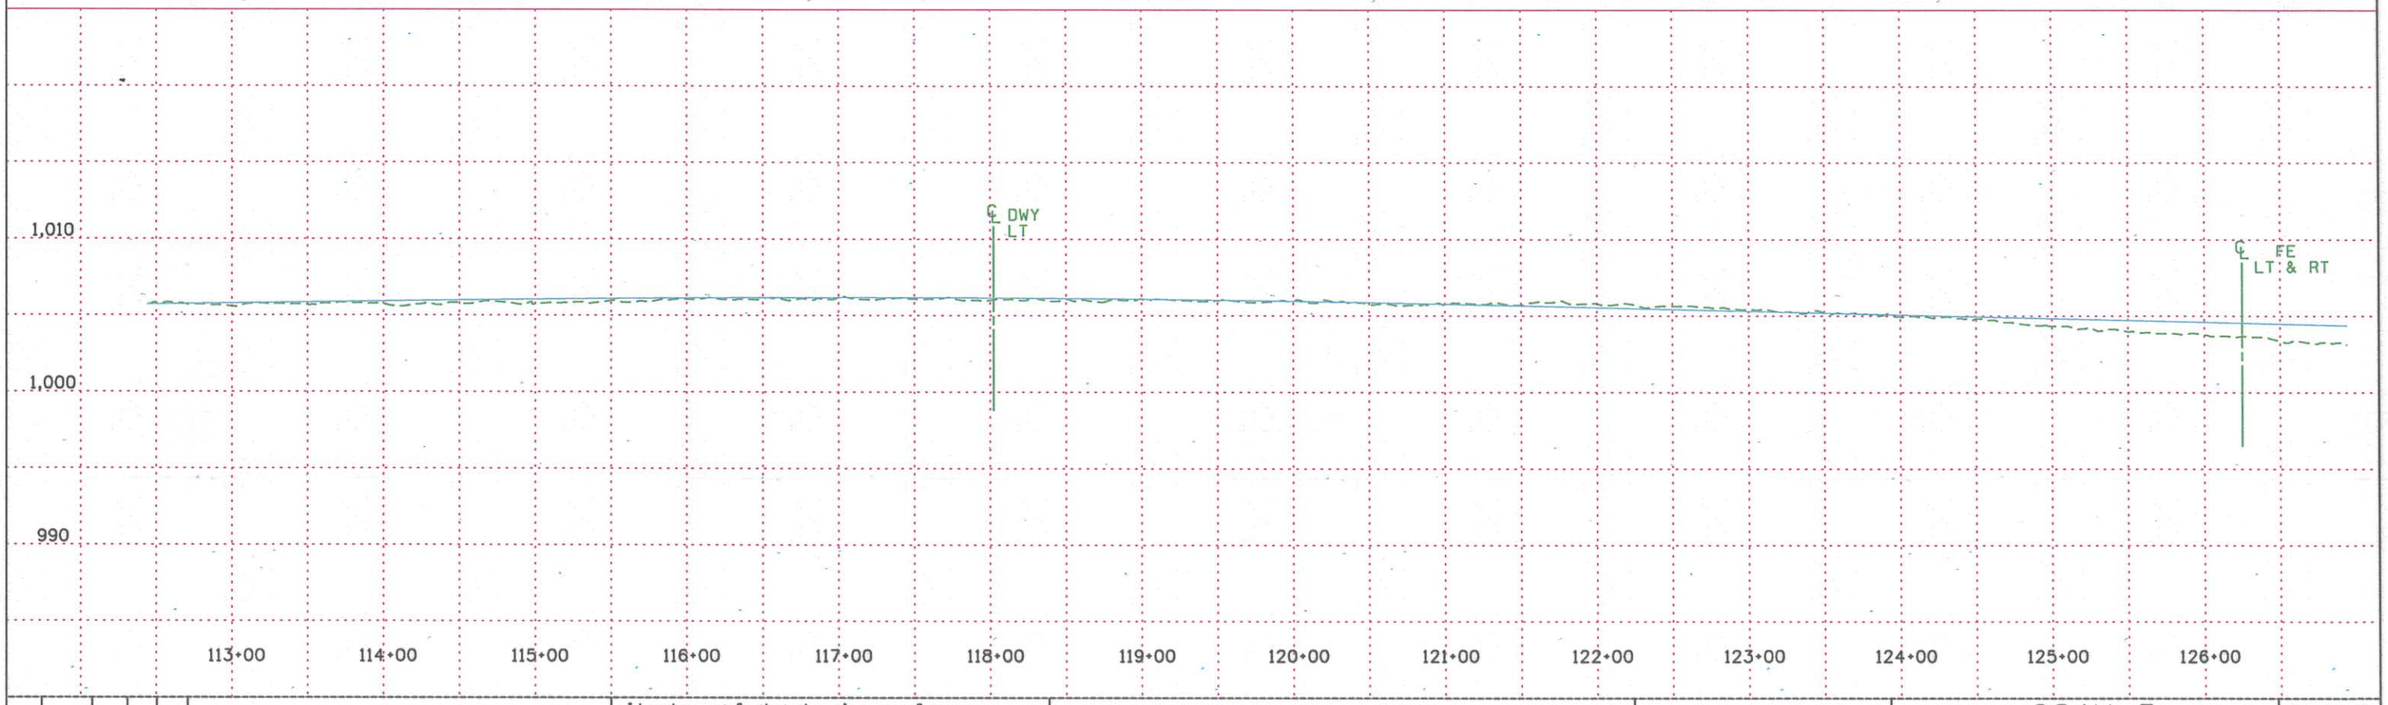

NO	DATE	BY	CKD	APPR	REVISION

I hereby certify that this plan, specification or report was prepared by me or under my direct supervision and that I am a duly Registered Professional Engineer under the laws of the State of Minnesota.

Date $DATE$ Reg. No. _____

McLEOD COUNTY
HIGHWAY DEPARTMENT

S.P. 43-603-031
C.P.
S.A.P.

CSAH 3

PLAN & PROFILE SHEETS

SHEET OF XX

$FILE$

$DATE$

$TIME$

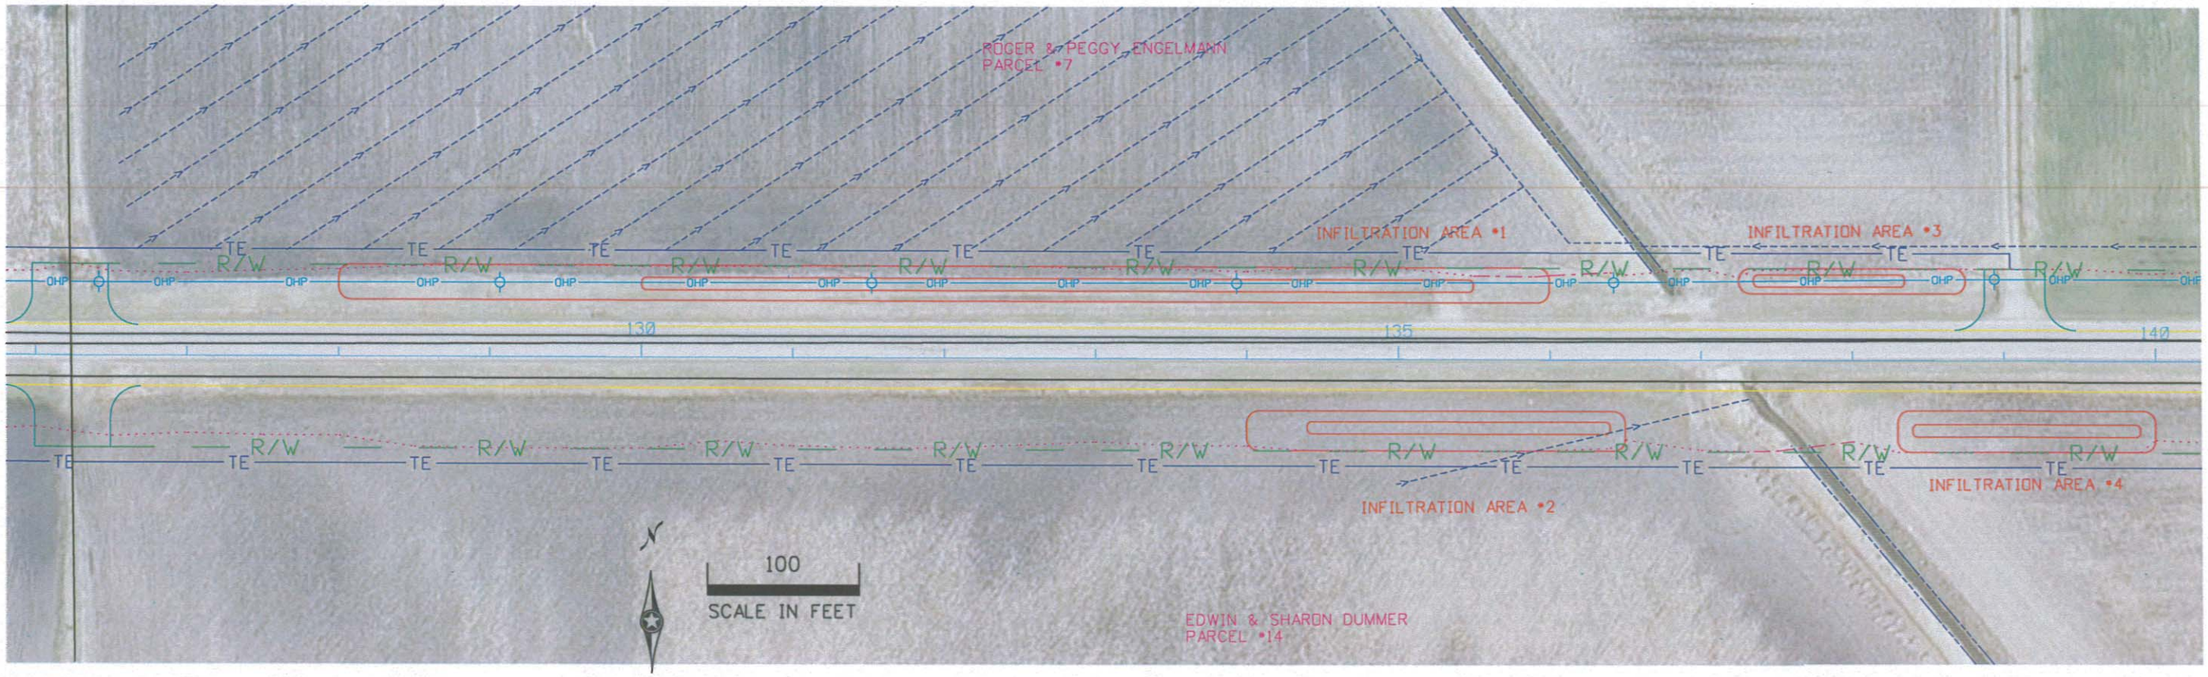

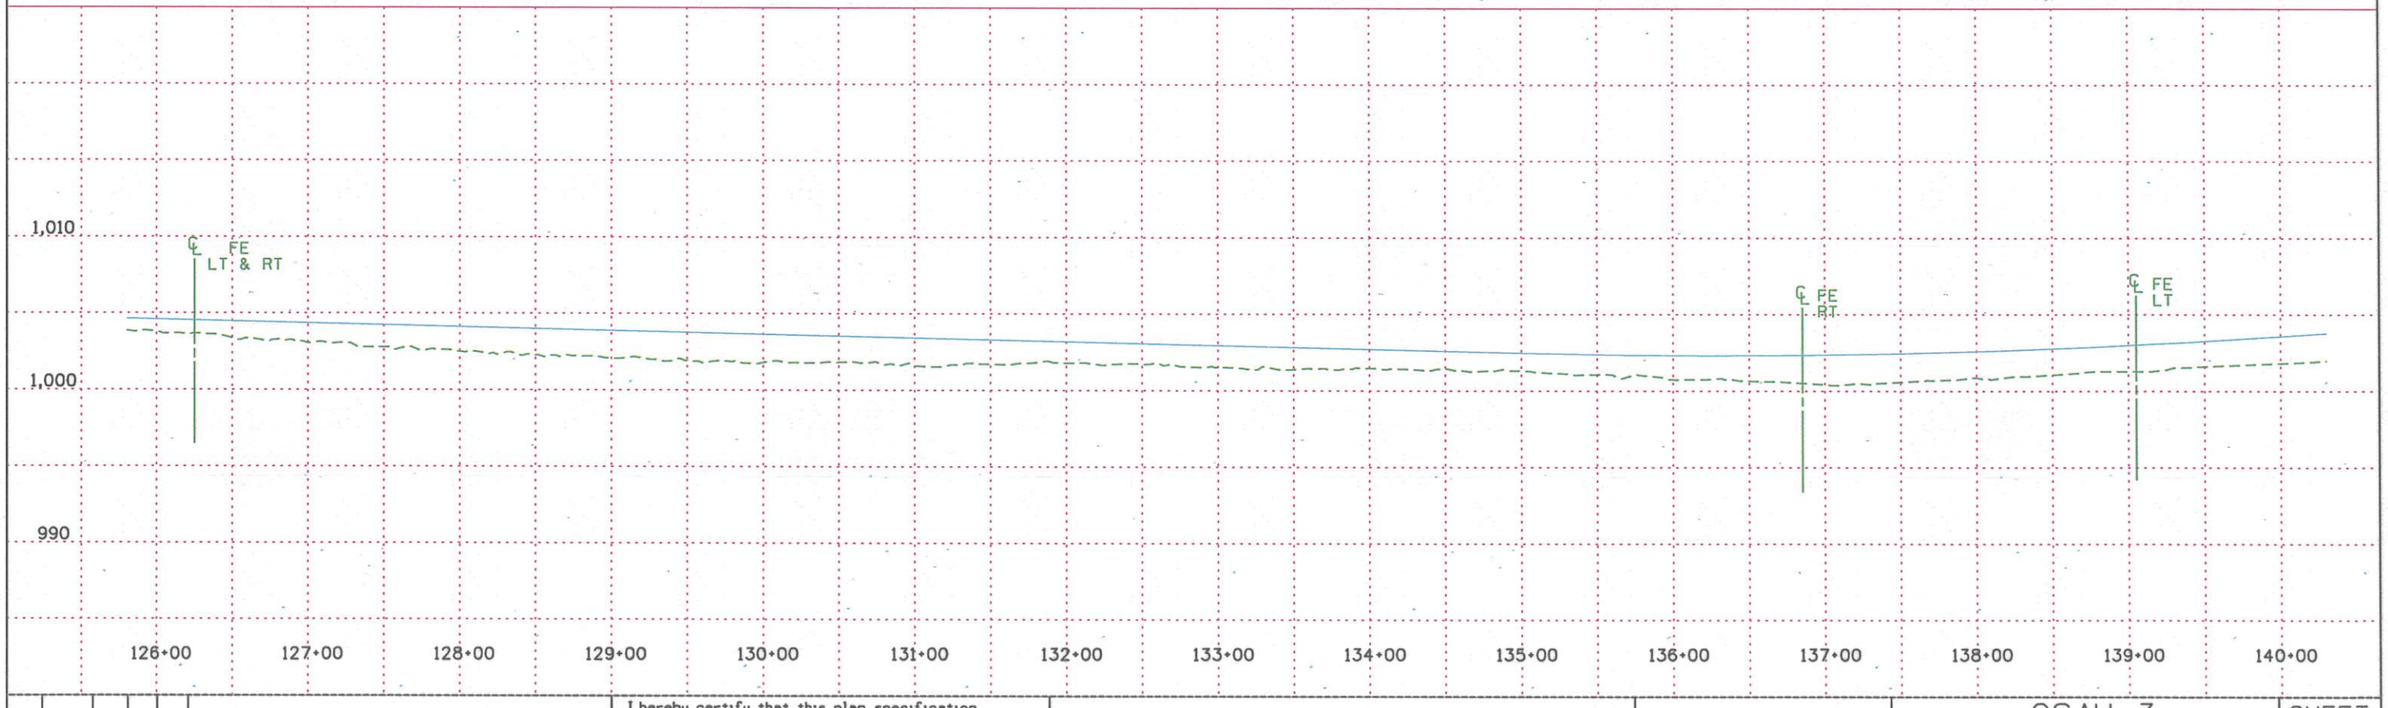

NO	DATE	BY	CKD	APPR	REVISION

I hereby certify that this plan, specification or report was prepared by me or under my direct supervision and that I am a duly Registered Professional Engineer under the laws of the State of Minnesota.

Date $DATE$ Reg. No.

McLEOD COUNTY
HIGHWAY DEPARTMENT

S.P. 43-603-031
C.P.
S.A.P.

CSAH 3

PLAN & PROFILE SHEETS

SHEET OF XX

$FILE$

$DATE$

$TIME$

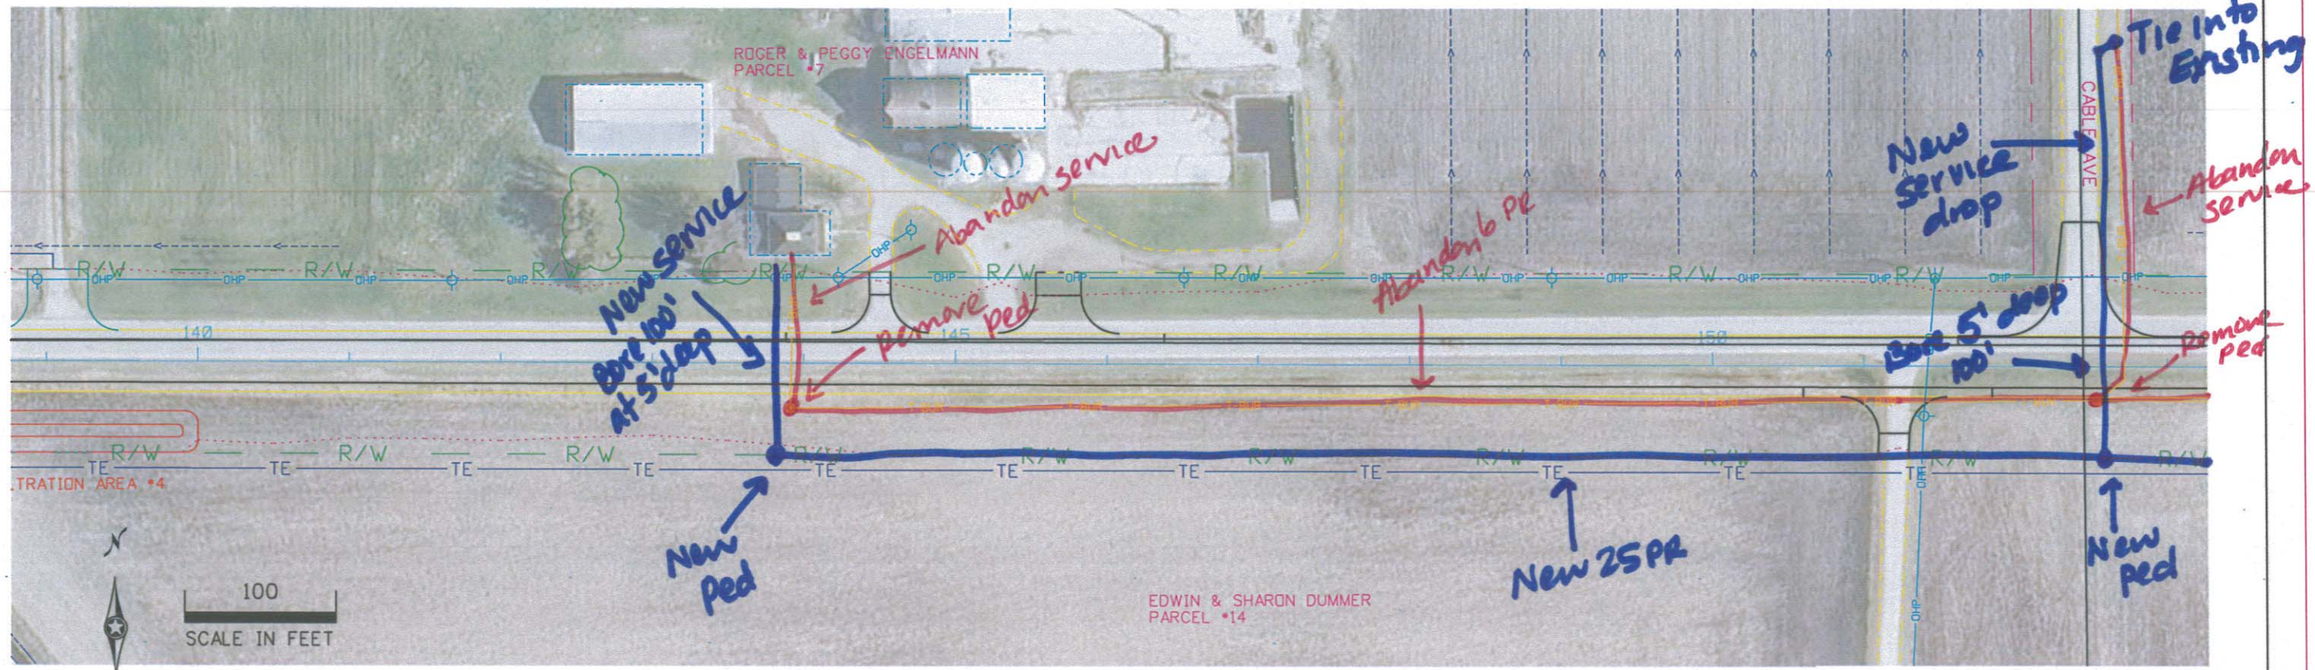

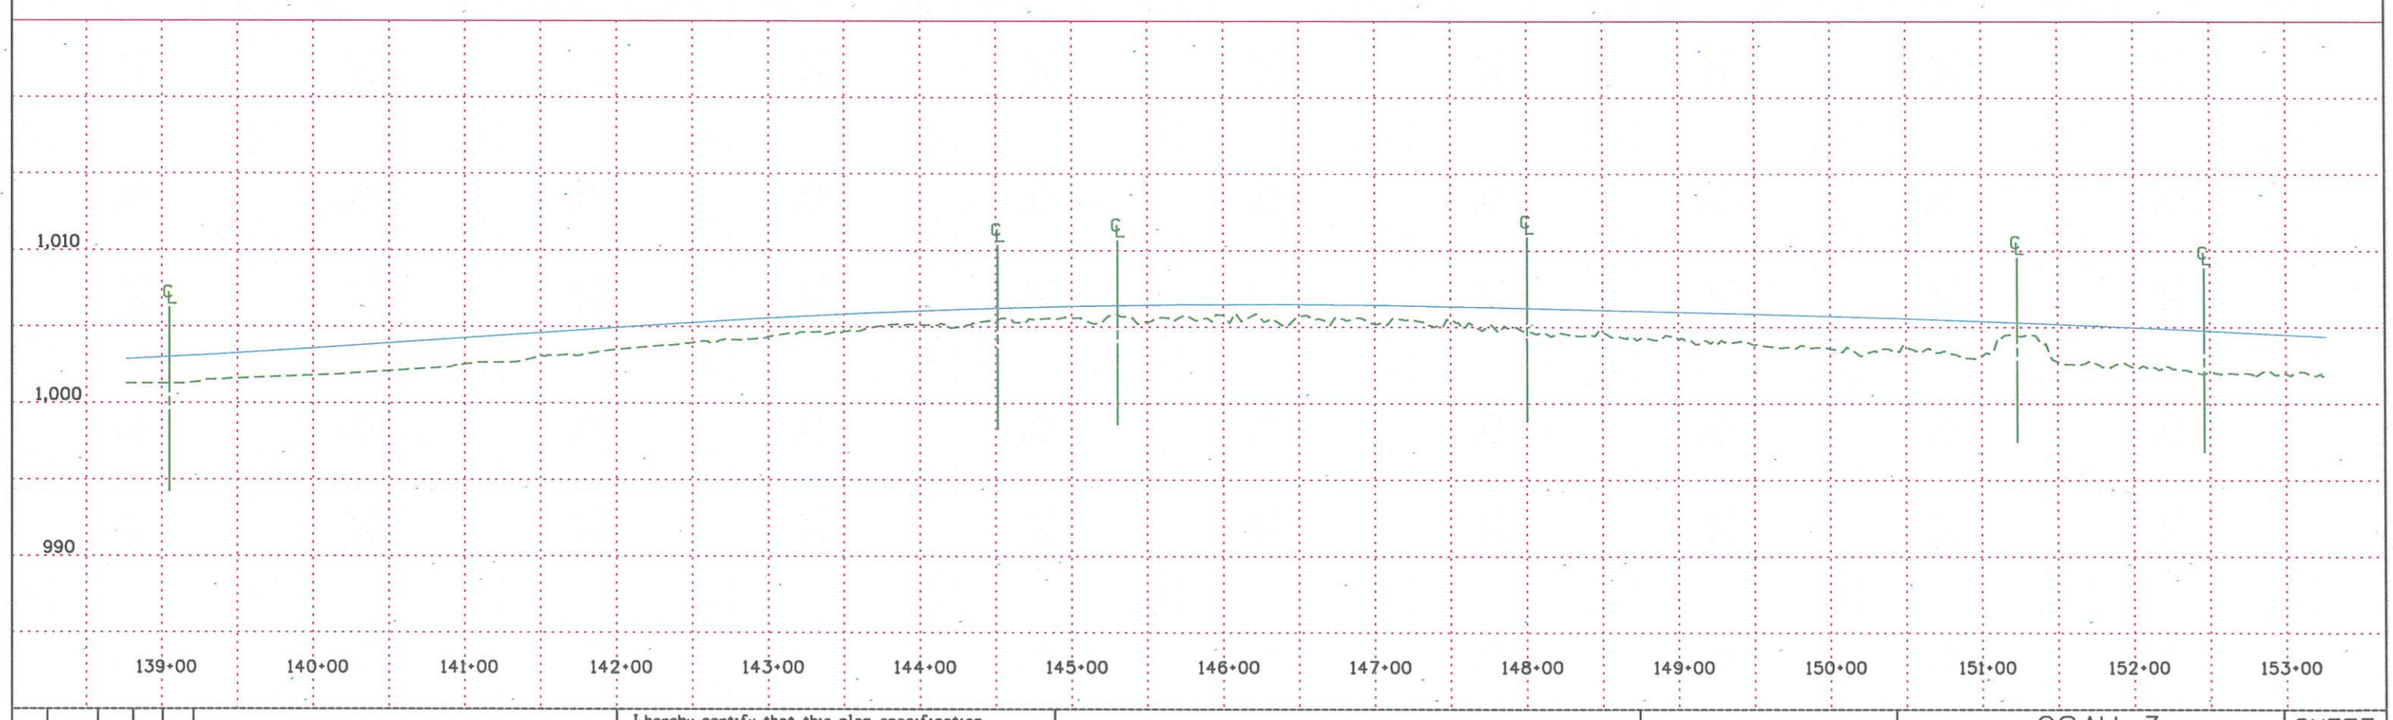

NO	DATE	BY	CKD	APPR	REVISION

I hereby certify that this plan, specification or report was prepared by me or under my direct supervision and that I am a duly Registered Professional Engineer under the laws of the State of Minnesota.

Date $DATE$ Reg. No. _____

McLEOD COUNTY
HIGHWAY DEPARTMENT

S.P. 43-603-031
C.P.
S.A.P.

CSAH 3

PLAN & PROFILE SHEETS

SHEET OF XX

$FILE$

$TIME$ $DATE$

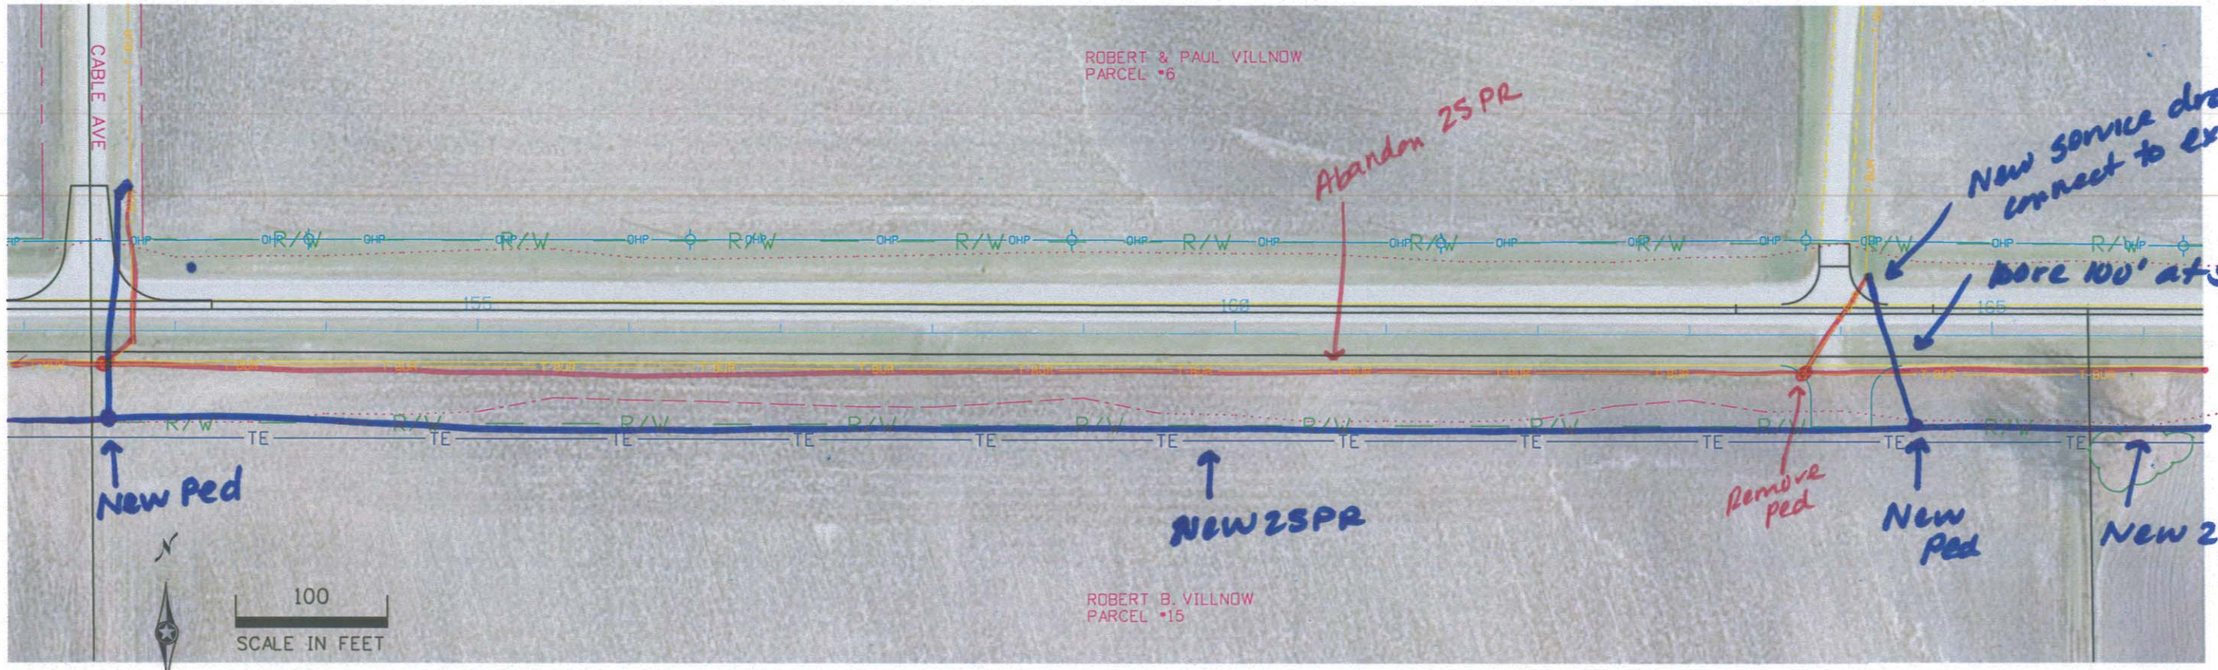

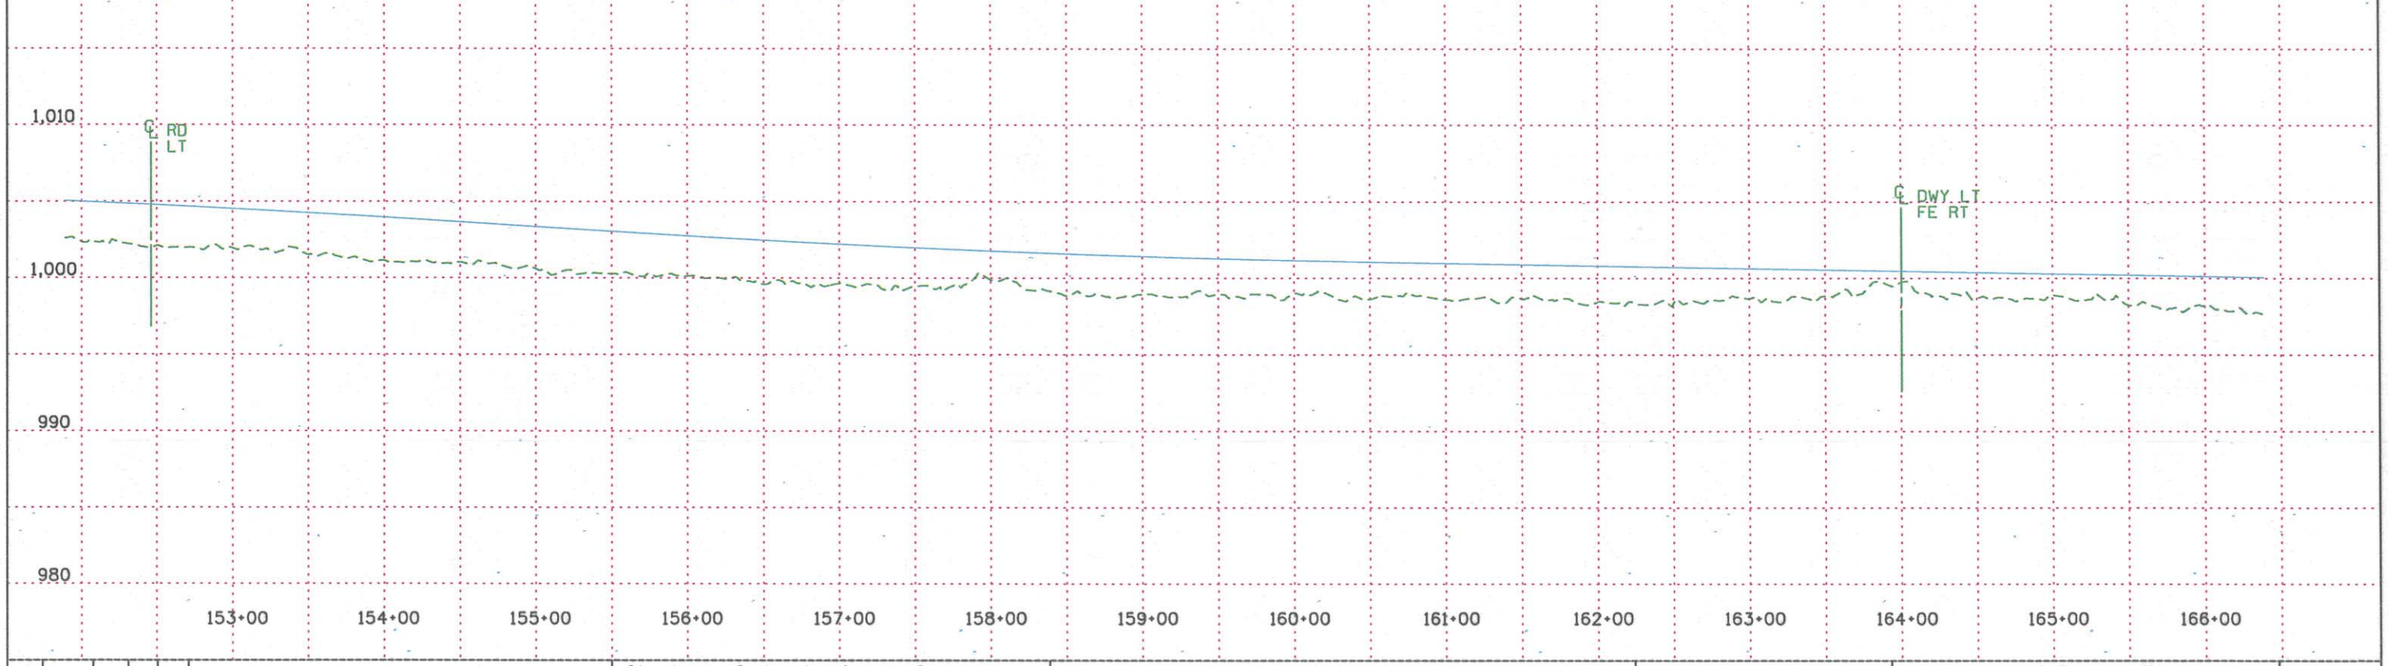

NO	DATE	BY	CKD	APPR	REVISION

I hereby certify that this plan, specification or report was prepared by me or under my direct supervision and that I am a duly Registered Professional Engineer under the laws of the State of Minnesota.

Date $DATE$ Reg. No. _____

McLEOD COUNTY
HIGHWAY DEPARTMENT

S.P. 43-603-031
C.P.
S.A.P.

CSAH 3

PLAN & PROFILE
SHEETS

SHEET
OF
XX

$FILEL$

$TIME$ $DATE$

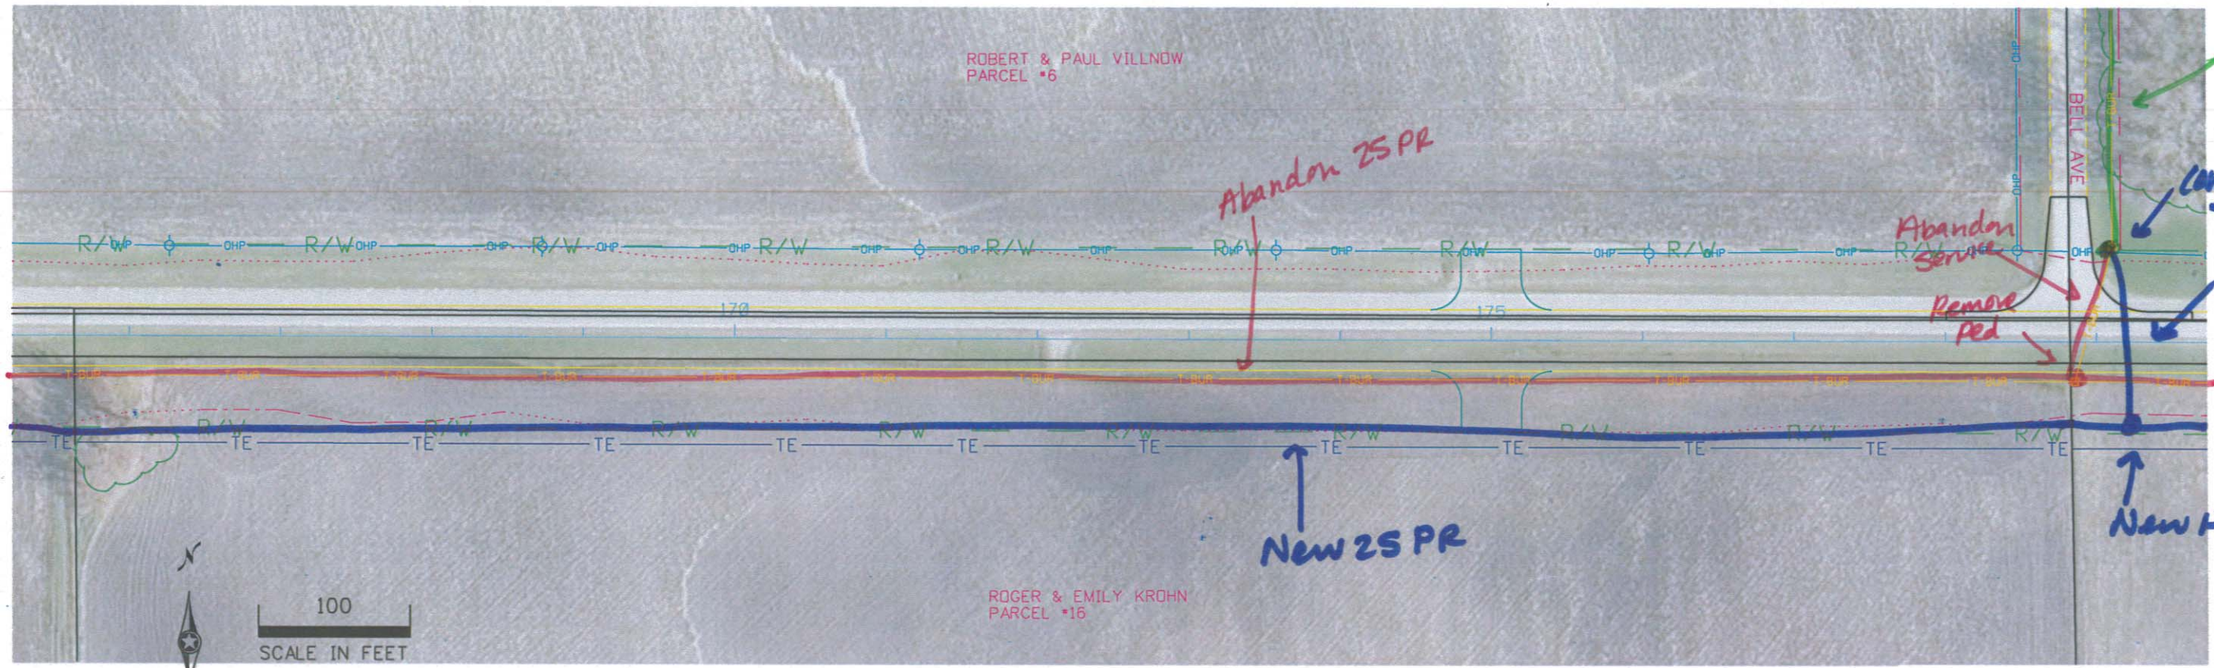

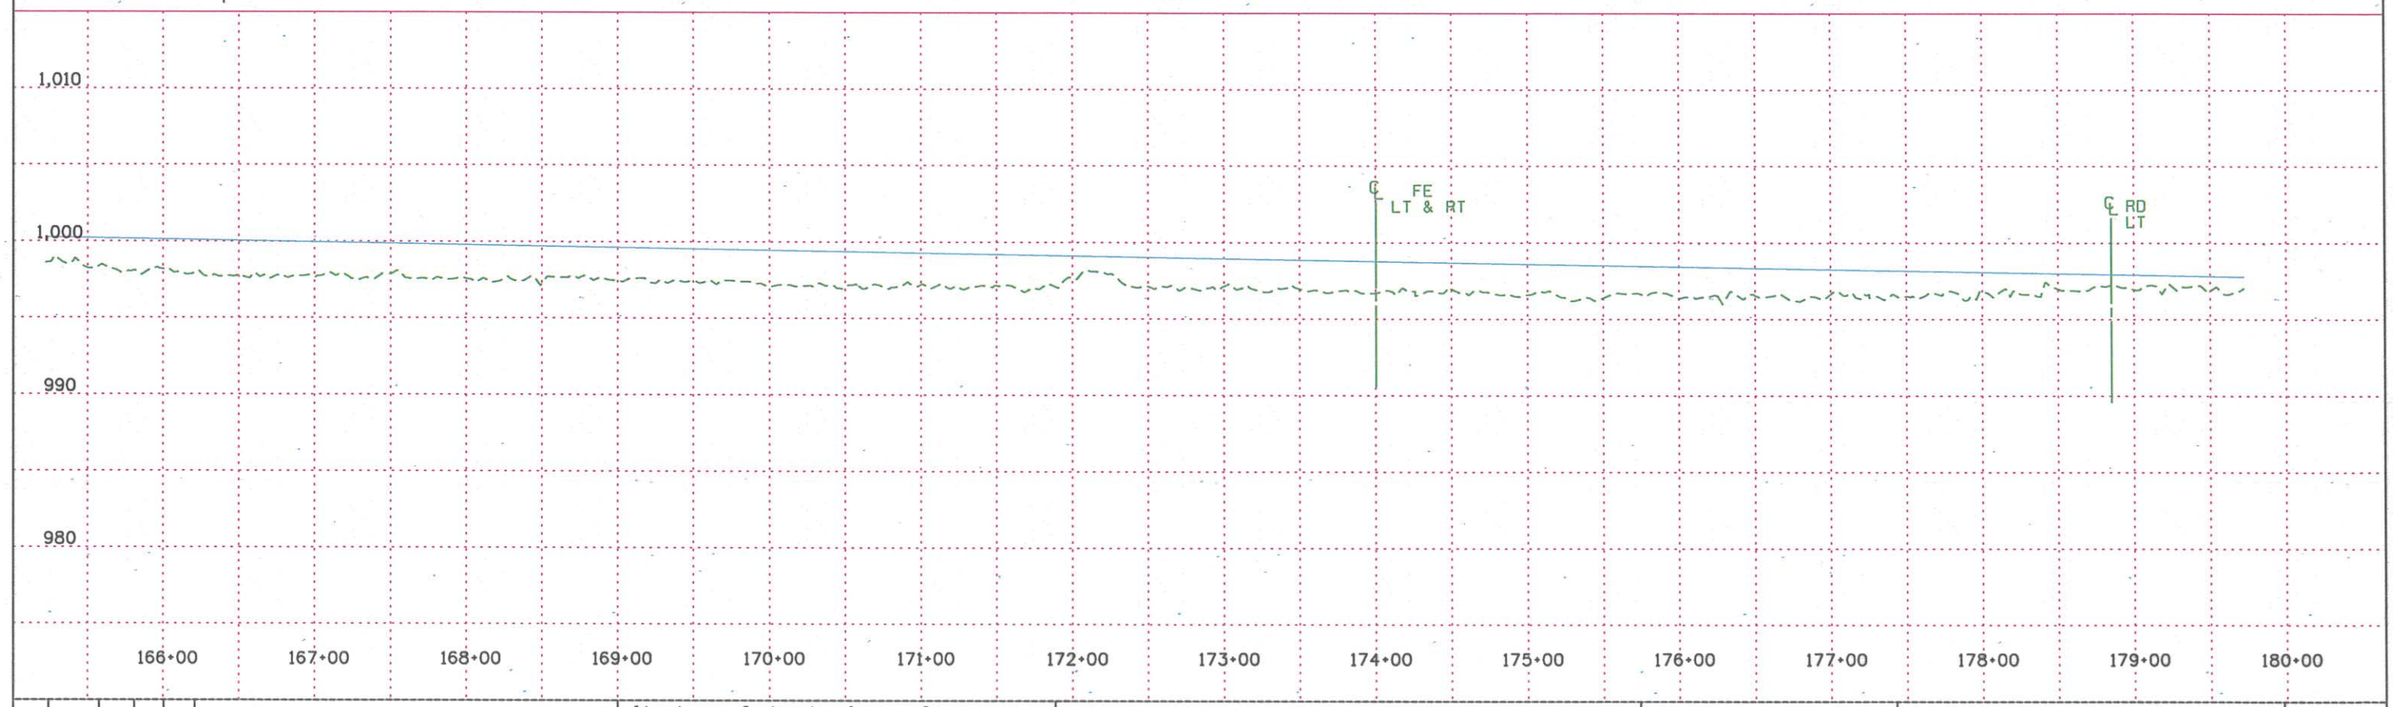

NO	DATE	BY	CKD	APPR	REVISION

I hereby certify that this plan, specification or report was prepared by me or under my direct supervision and that I am a duly Registered Professional Engineer under the laws of the State of Minnesota.

Date $DATE$ Reg. No. _____

McLEOD COUNTY
HIGHWAY DEPARTMENT

S.P. 43-603-031
C.P.
S.A.P.

CSAH 3

PLAN & PROFILE SHEETS

SHEET OF XX

$FILEL$

$TIME$ $DATE$

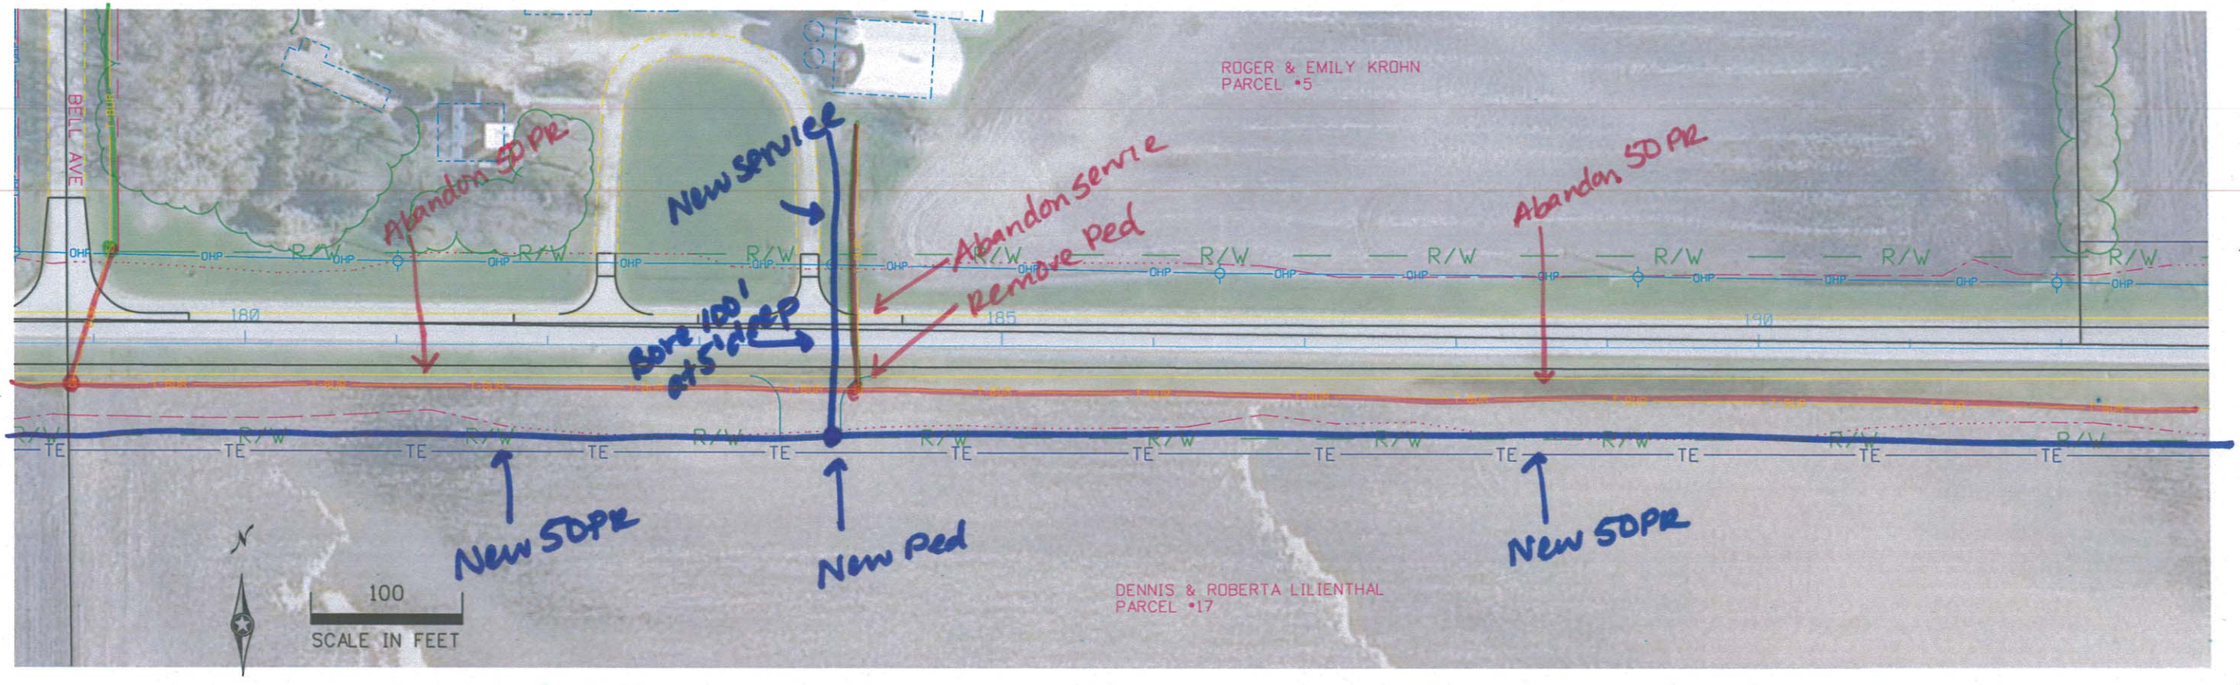

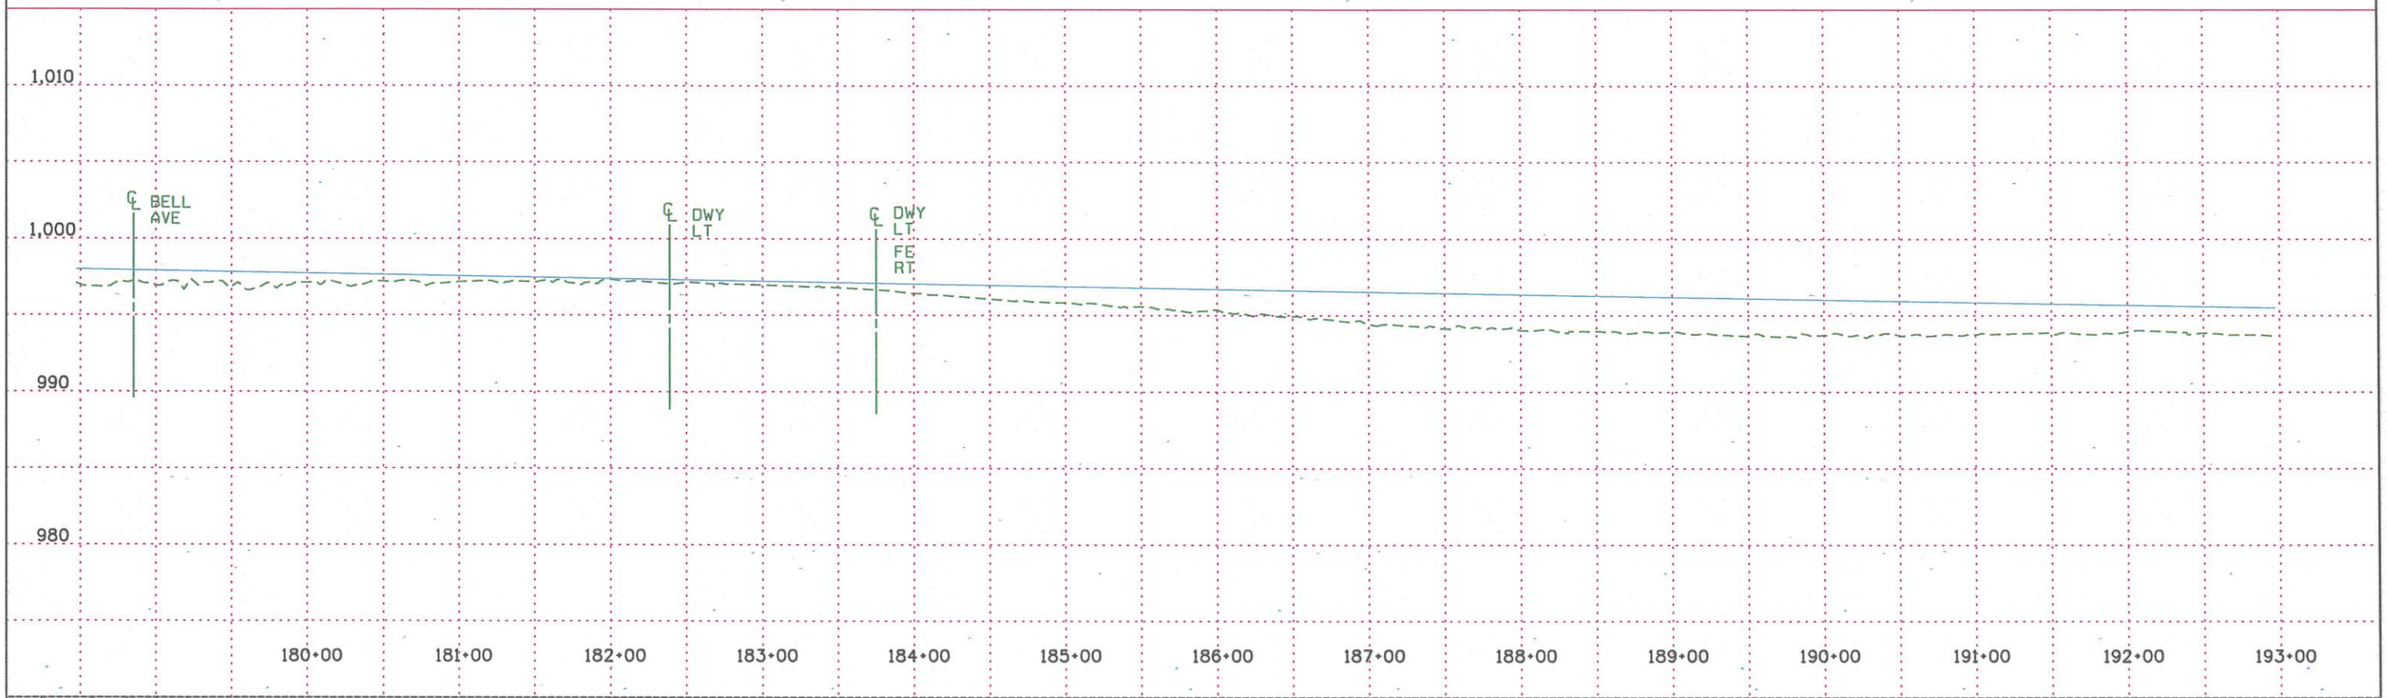

NO	DATE	BY	CKD	APPR	REVISION

I hereby certify that this plan, specification or report was prepared by me or under my direct supervision and that I am a duly Registered Professional Engineer under the laws of the State of Minnesota.

Date $DATE$ Reg. No. _____

McLEOD COUNTY
HIGHWAY DEPARTMENT

S.P. 43-603-031
C.P.
S.A.P.

CSAH 3

PLAN & PROFILE SHEETS

SHEET OF XX

$FILE$

$DATE$

$TIME$

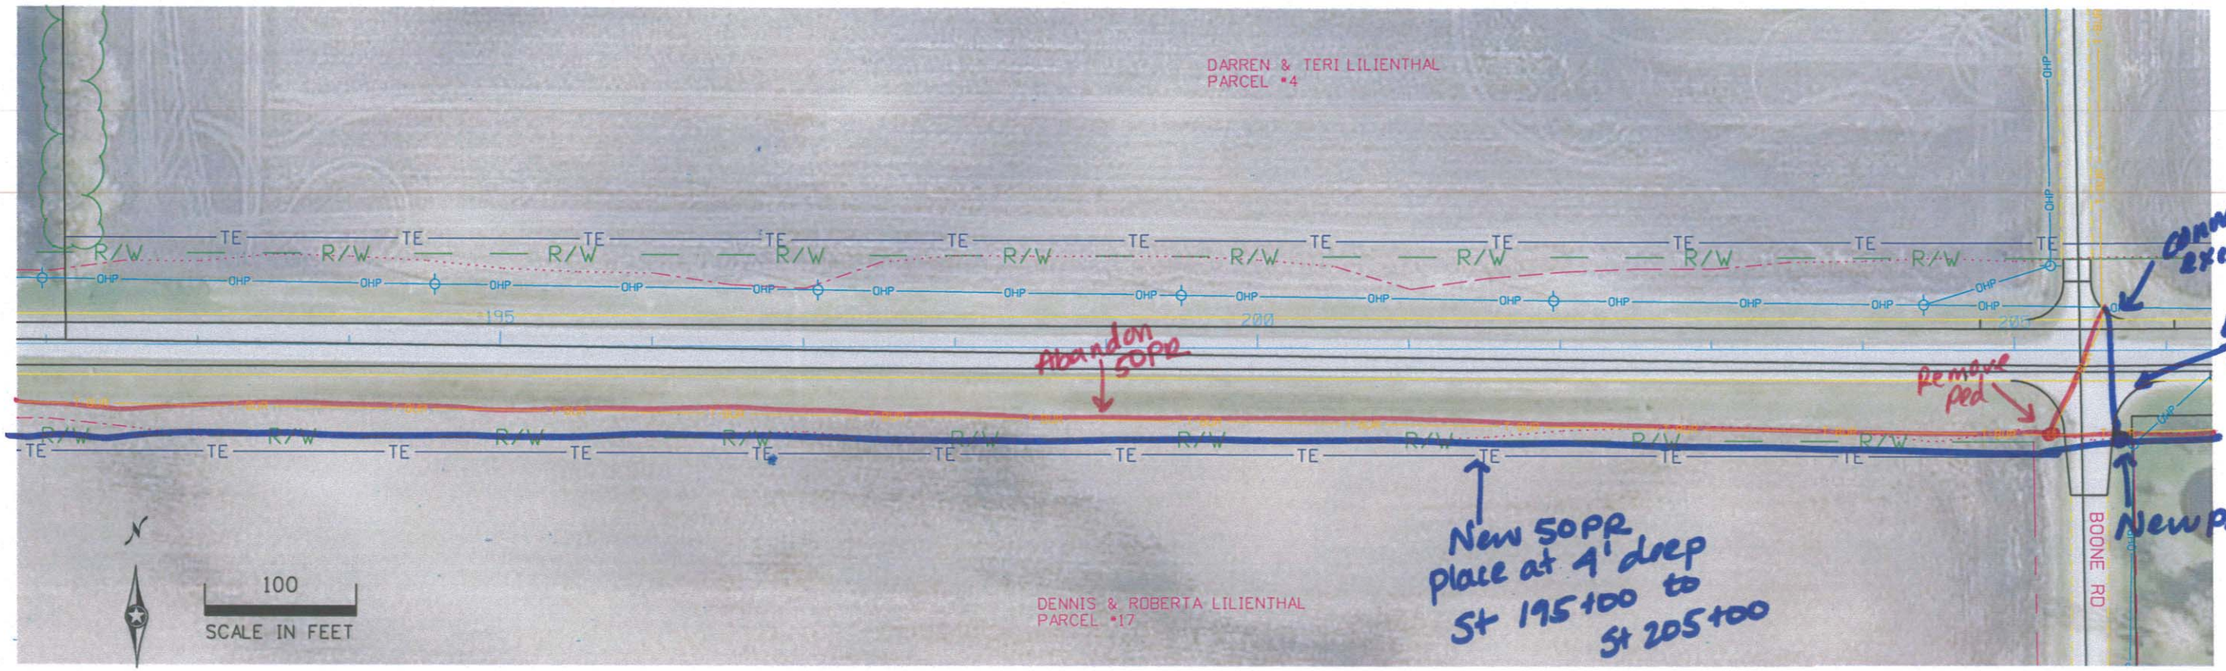

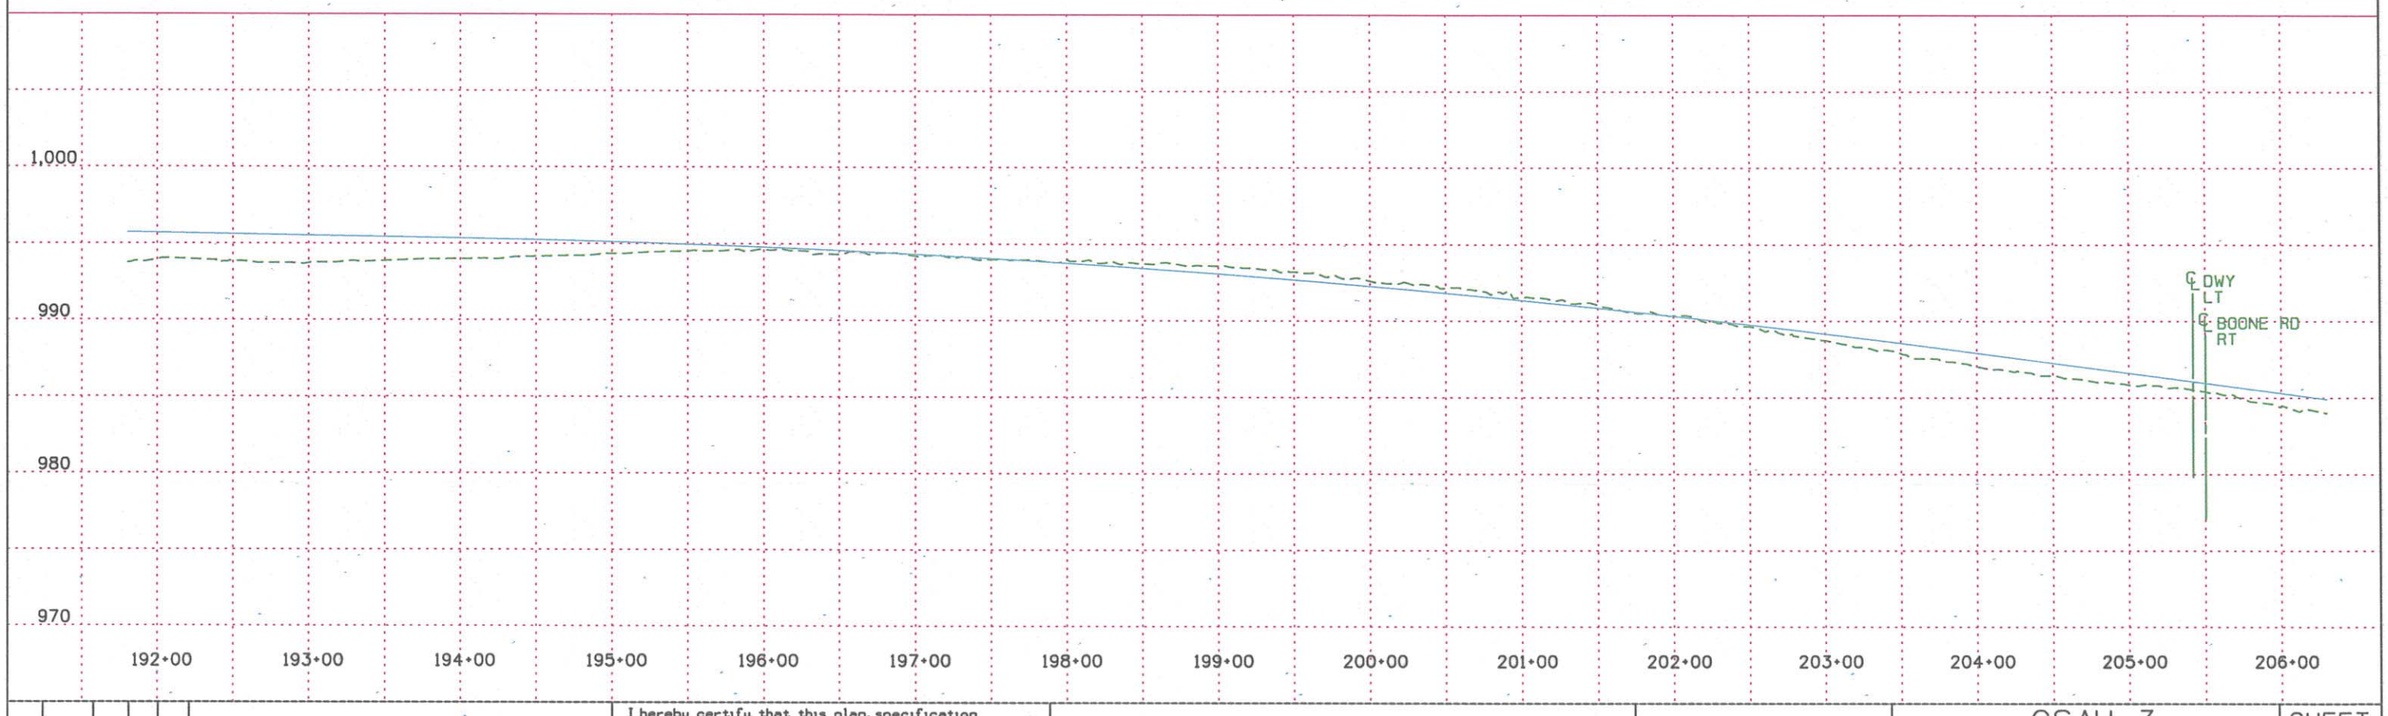

$FILE$

NO	DATE	BY	CKD	APPR	REVISION

I hereby certify that this plan, specification or report was prepared by me or under my direct supervision and that I am a duly Registered Professional Engineer under the laws of the State of Minnesota.

Date $DATE$ Reg. No. _____

McLEOD COUNTY
HIGHWAY DEPARTMENT

S.P. 43-603-031
C.P.
S.A.P.

CSAH 3

PLAN & PROFILE SHEETS

SHEET OF XX

$TIME$ $DATE$

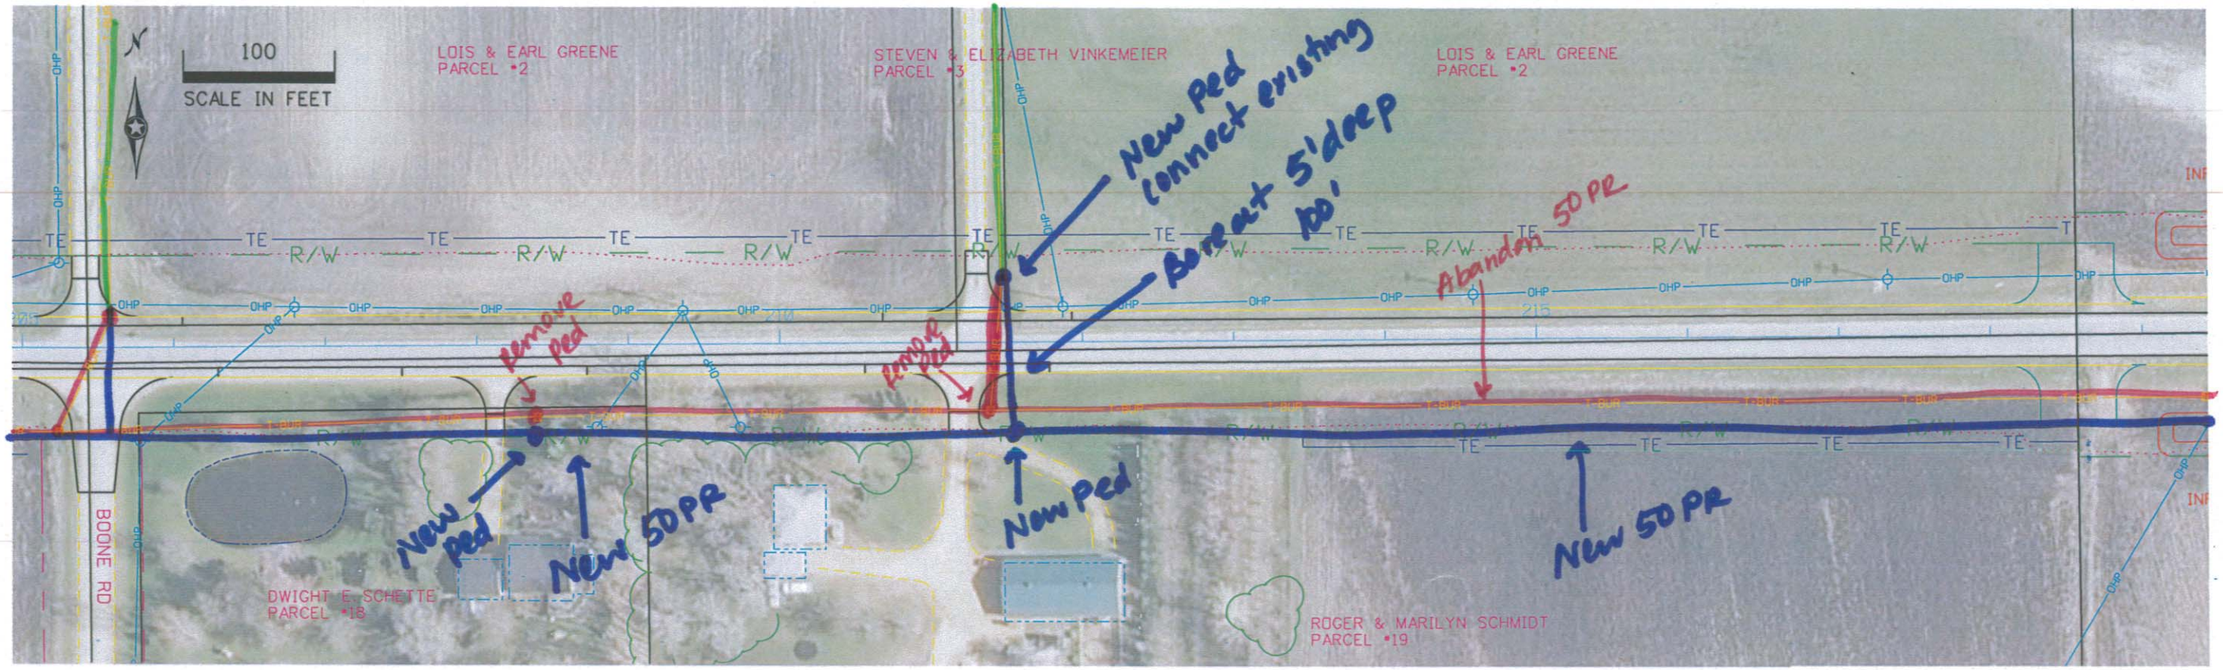

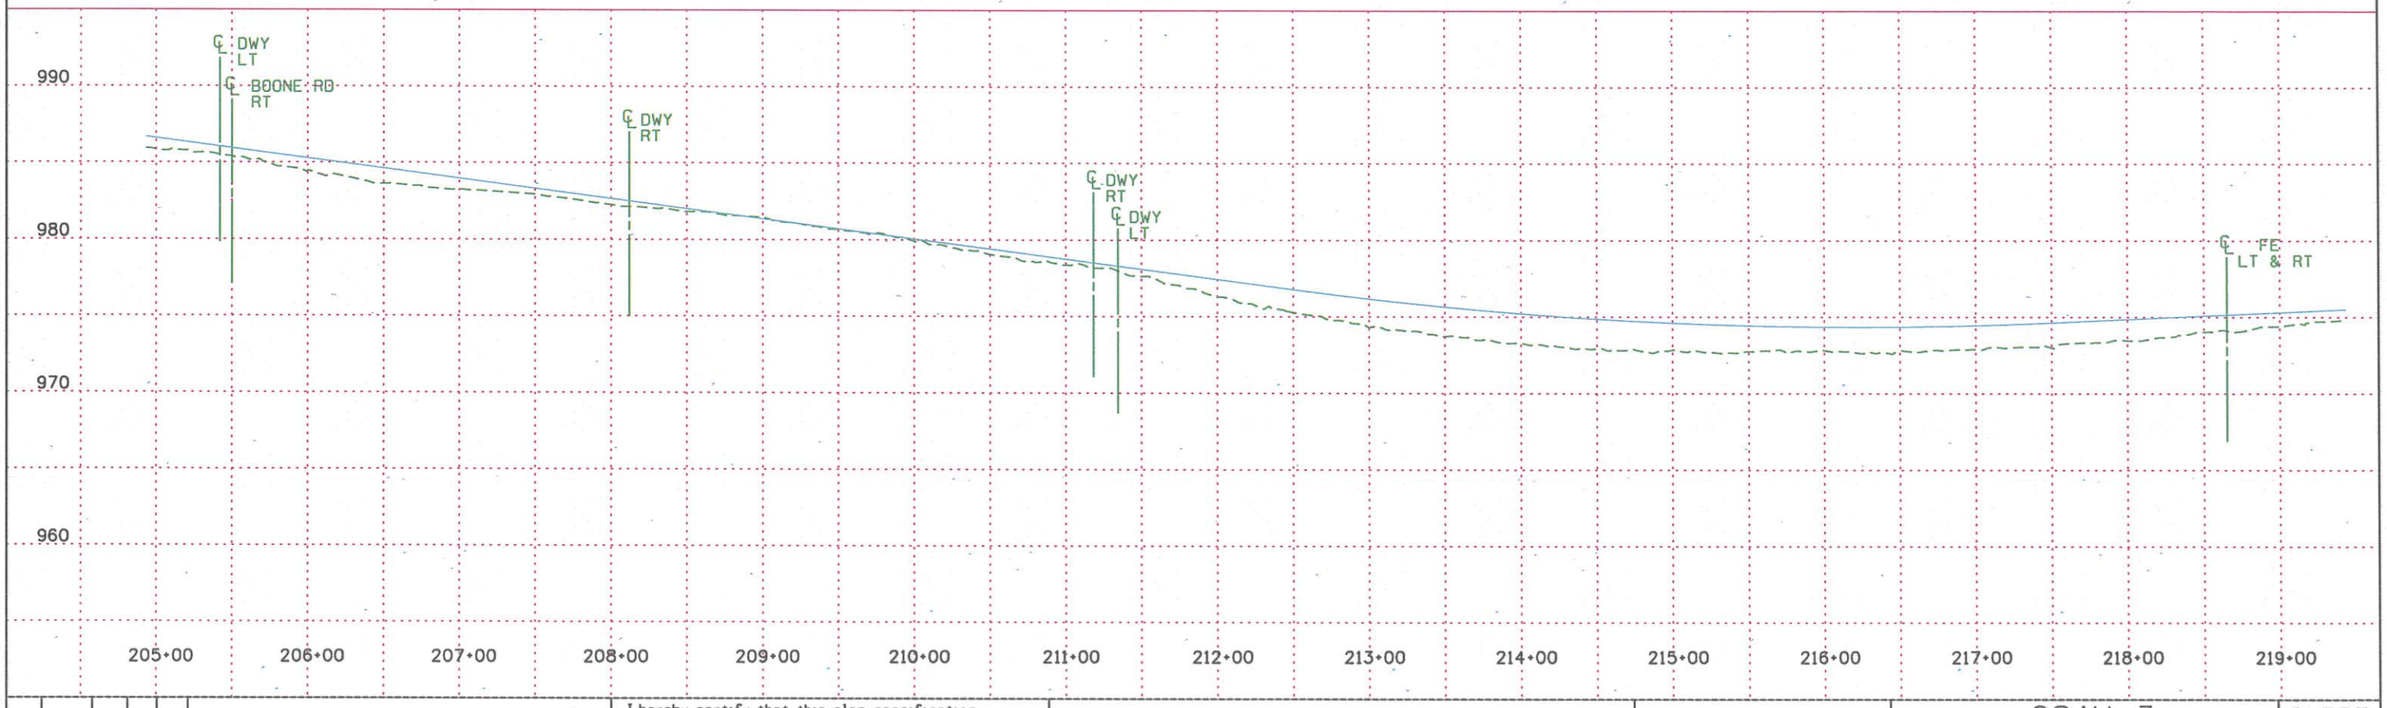

NO	DATE	BY	CKD	APPR	REVISION

I hereby certify that this plan, specification or report was prepared by me or under my direct supervision and that I am a duly Registered Professional Engineer under the laws of the State of Minnesota.

Date $DATE$ Reg. No. _____

McLEOD COUNTY
HIGHWAY DEPARTMENT

S.P. 43-603-031
C.P.
S.A.P.

CSAH 3

PLAN & PROFILE SHEETS

SHEET OF XX

$FILEL$

$DATE$

$TIME$

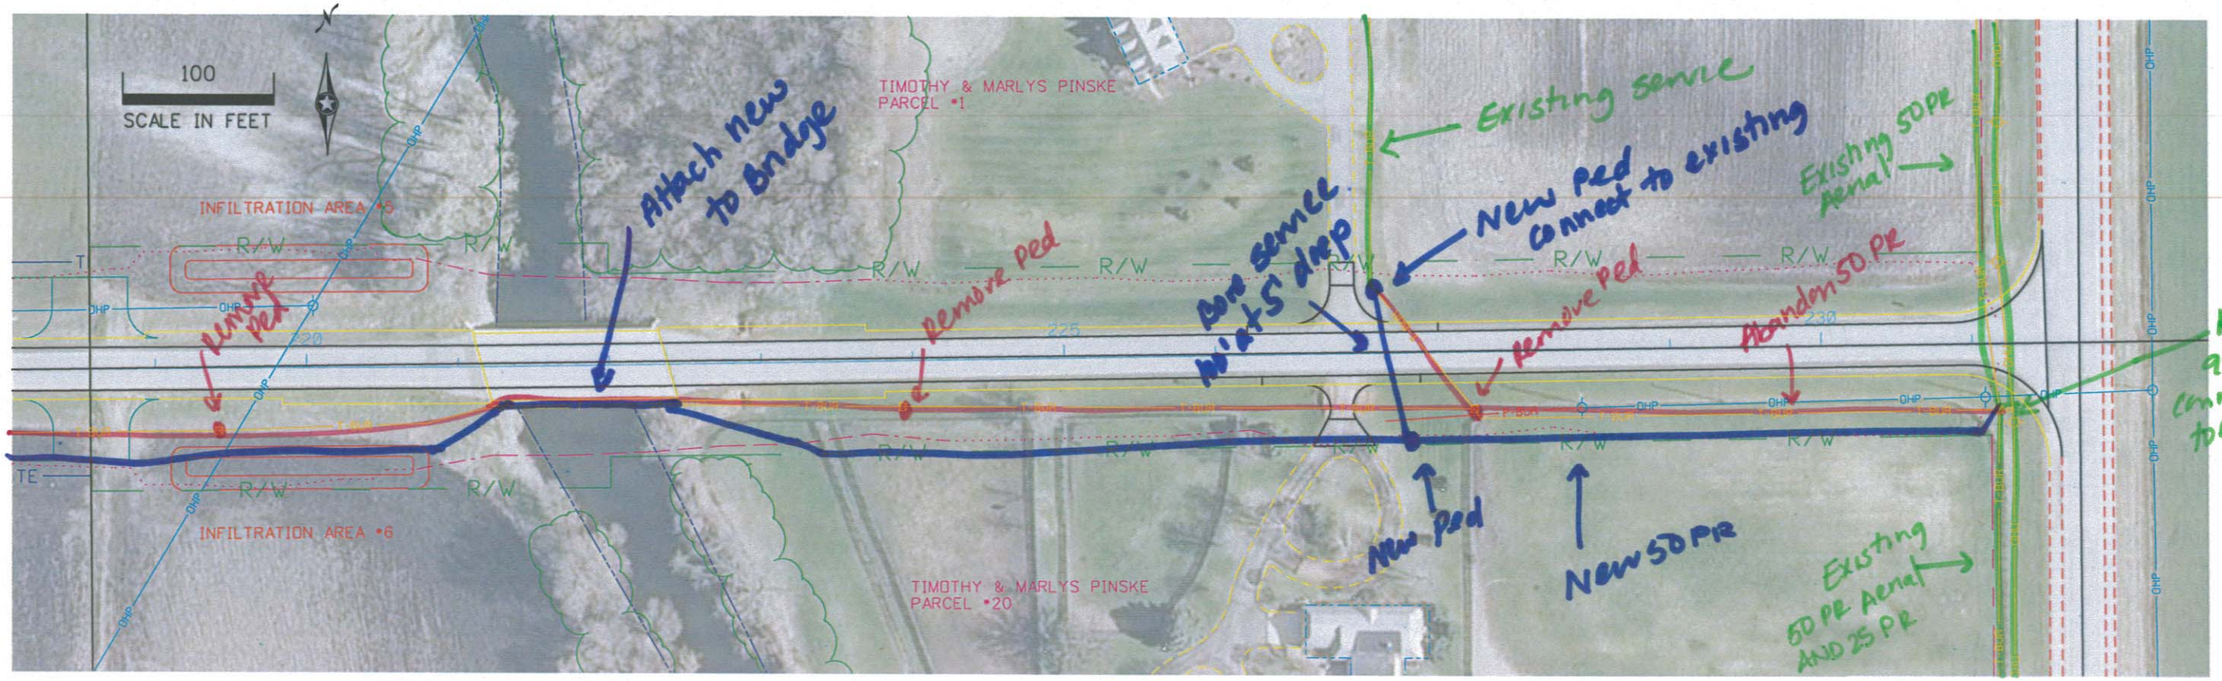

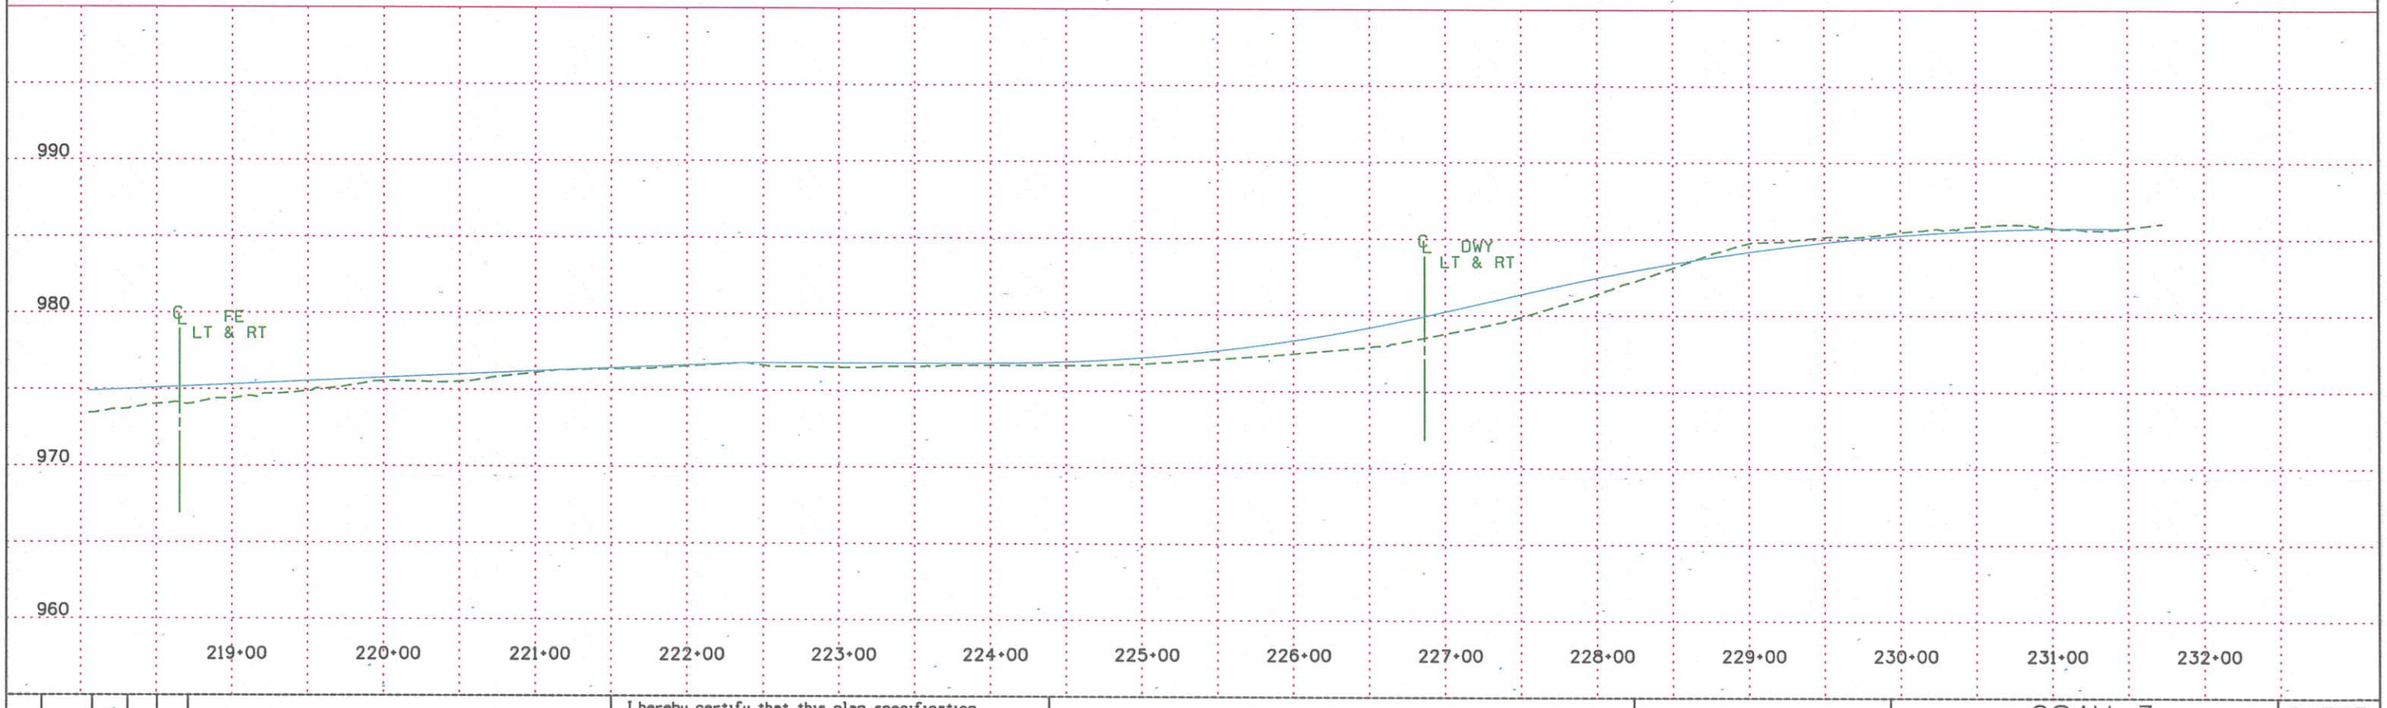

NO	DATE	BY	CKD	APPR	REVISION

I hereby certify that this plan, specification or report was prepared by me or under my direct supervision and that I am a duly Registered Professional Engineer under the laws of the State of Minnesota.

Date $DATE$ Reg. No. _____

McLEOD COUNTY
HIGHWAY DEPARTMENT

S.P. 43-603-031
C.P.
S.A.P.

CSAH 3

PLAN & PROFILE SHEETS

SHEET OF XX

$FILE$