FINLEY ENGINEERING

RS FIBER FTTX PROJECT

STAKED June 2015 BY KPd	REV	COUNTY MCCLEOD	PROJECT FTTH PROJECT	LINE NEW AUBURN TO BROWNTON	
REV	REV	TWP RNG	EXCHANGE	SHT 23	
REV	REV	SEC	TOWN PENN	OF	

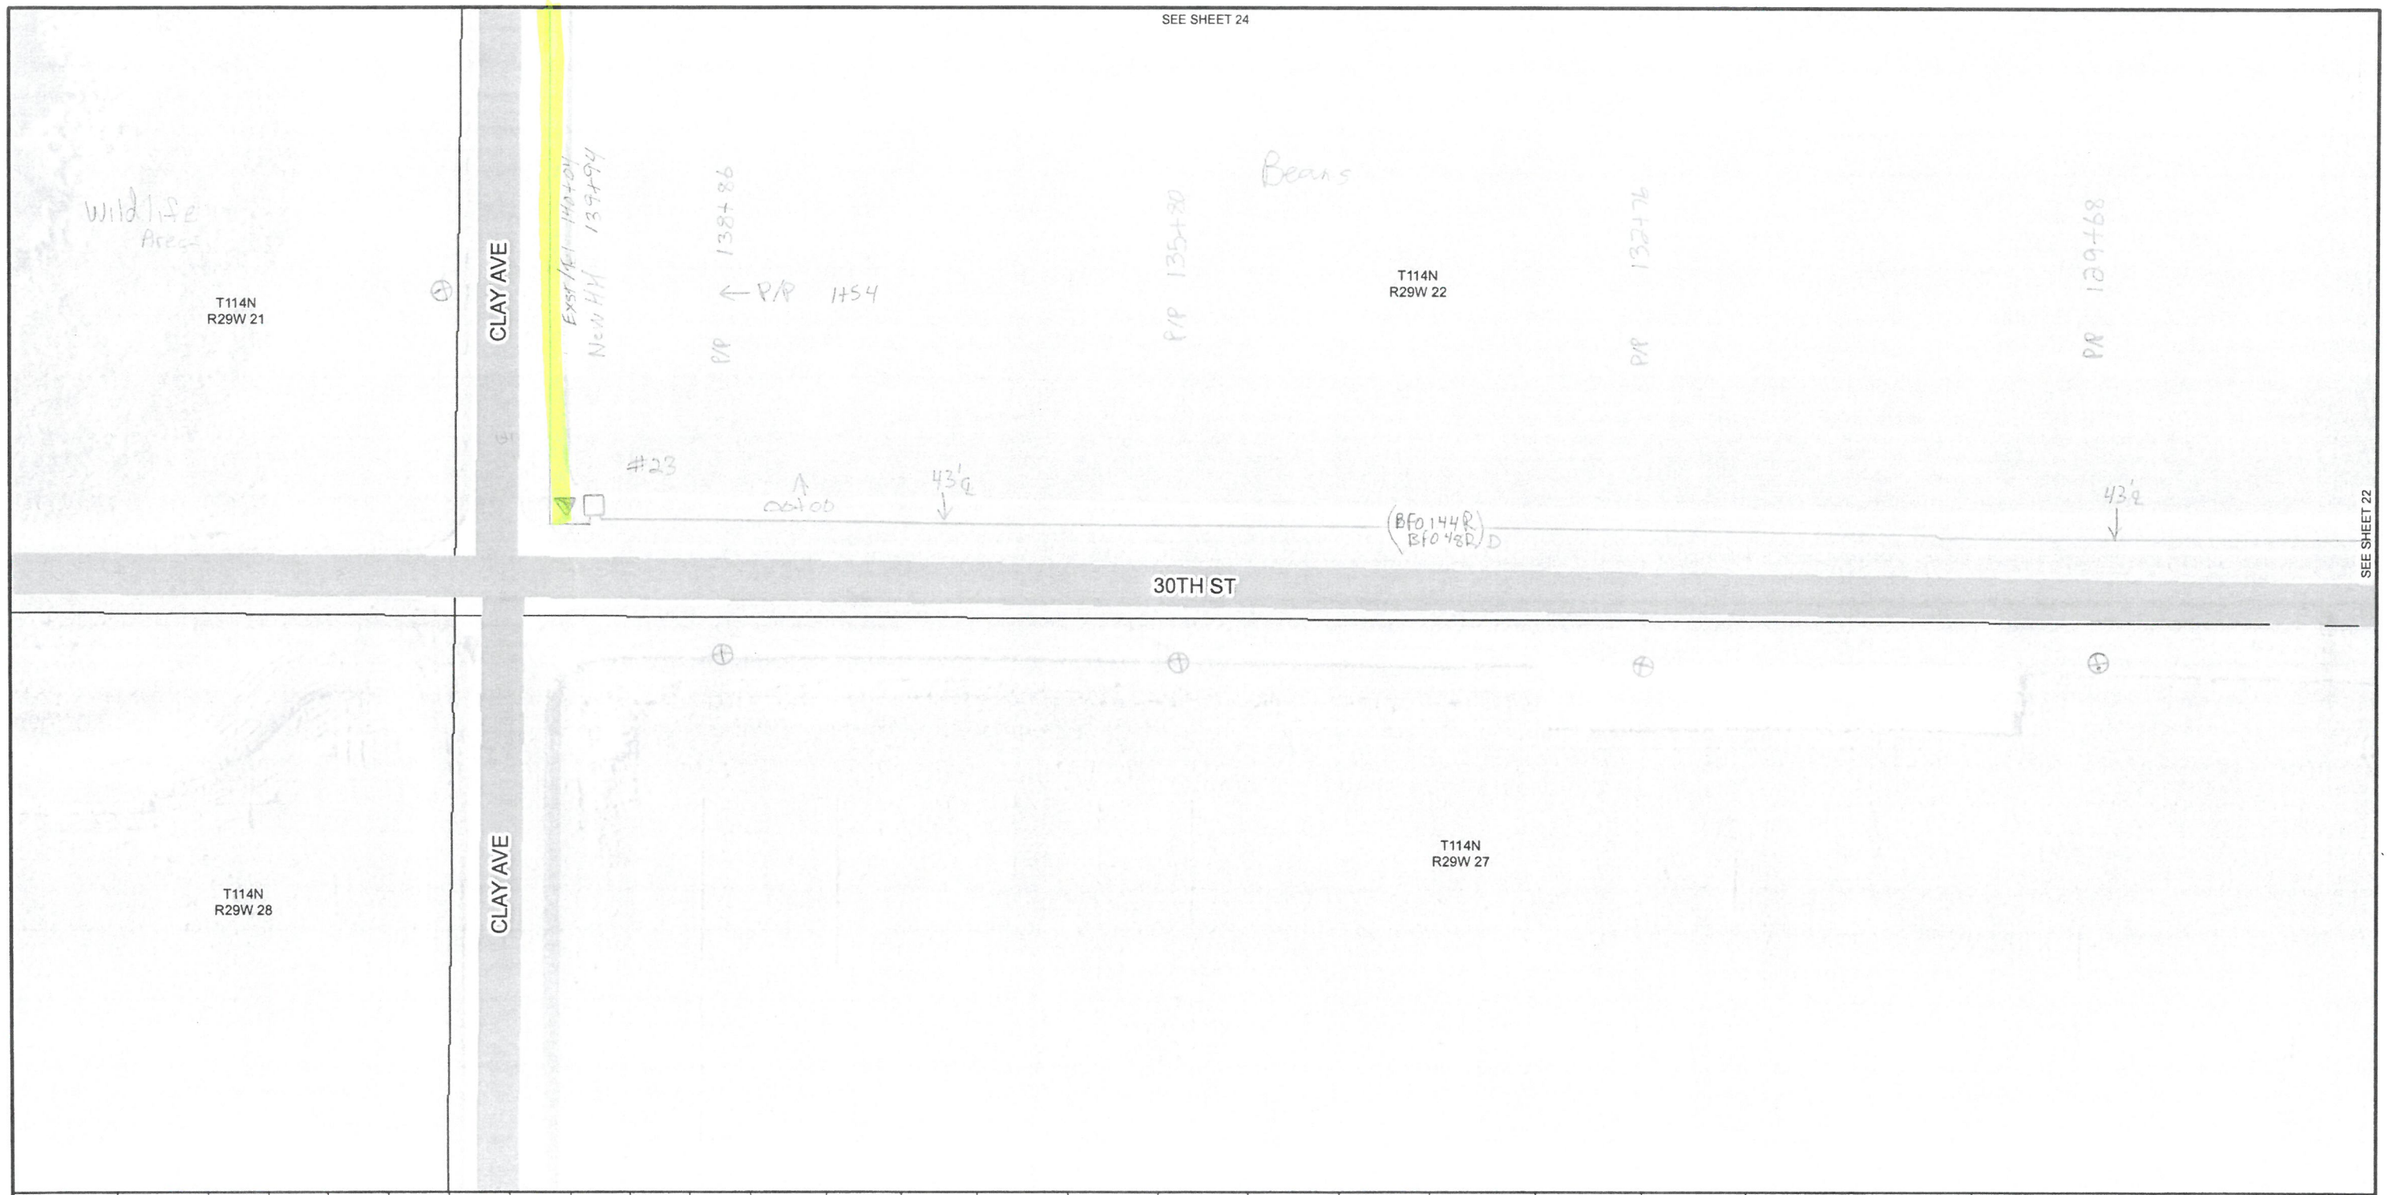

STA. NO.	PED NO.	BD 4	BD 5	BHF	BHF-R	BD-SIP	BM2 (5/8)(8)	BM 2A	BM 53	BM 61	BM 60(1 1/4)	BM 60(1 1/4)D				HO IR	HBFO Sm	HBFO Mso	REARRANGE UNIT	SEQUENTIAL MARKINGS	SEQUENTIAL MARKINGS	BFO			SUBSCRIBER INFO HSE#	SEO-1		BM 83	HO -1P	HO -1
129+68	#23																													
139+94	#23			1		1	1									192	1	1				1626	1526							
TOTALS				1		1	1									192	1	1				1626	1526							

EV: 6/9/2015

FINLEY ENGINEERING

RS FIBER FTTX PROJECT

STAKED [illegible] BY [illegible]
REV
REV
REV
REV
REV
REV

COUNTY MCCLEOD
TWP RNG
SEC
PROJECT FTTH PROJECT
EXCHANGE
TOWN PENN

LINE NEW AUBURN TO BROWNTON
SHT 24
OF

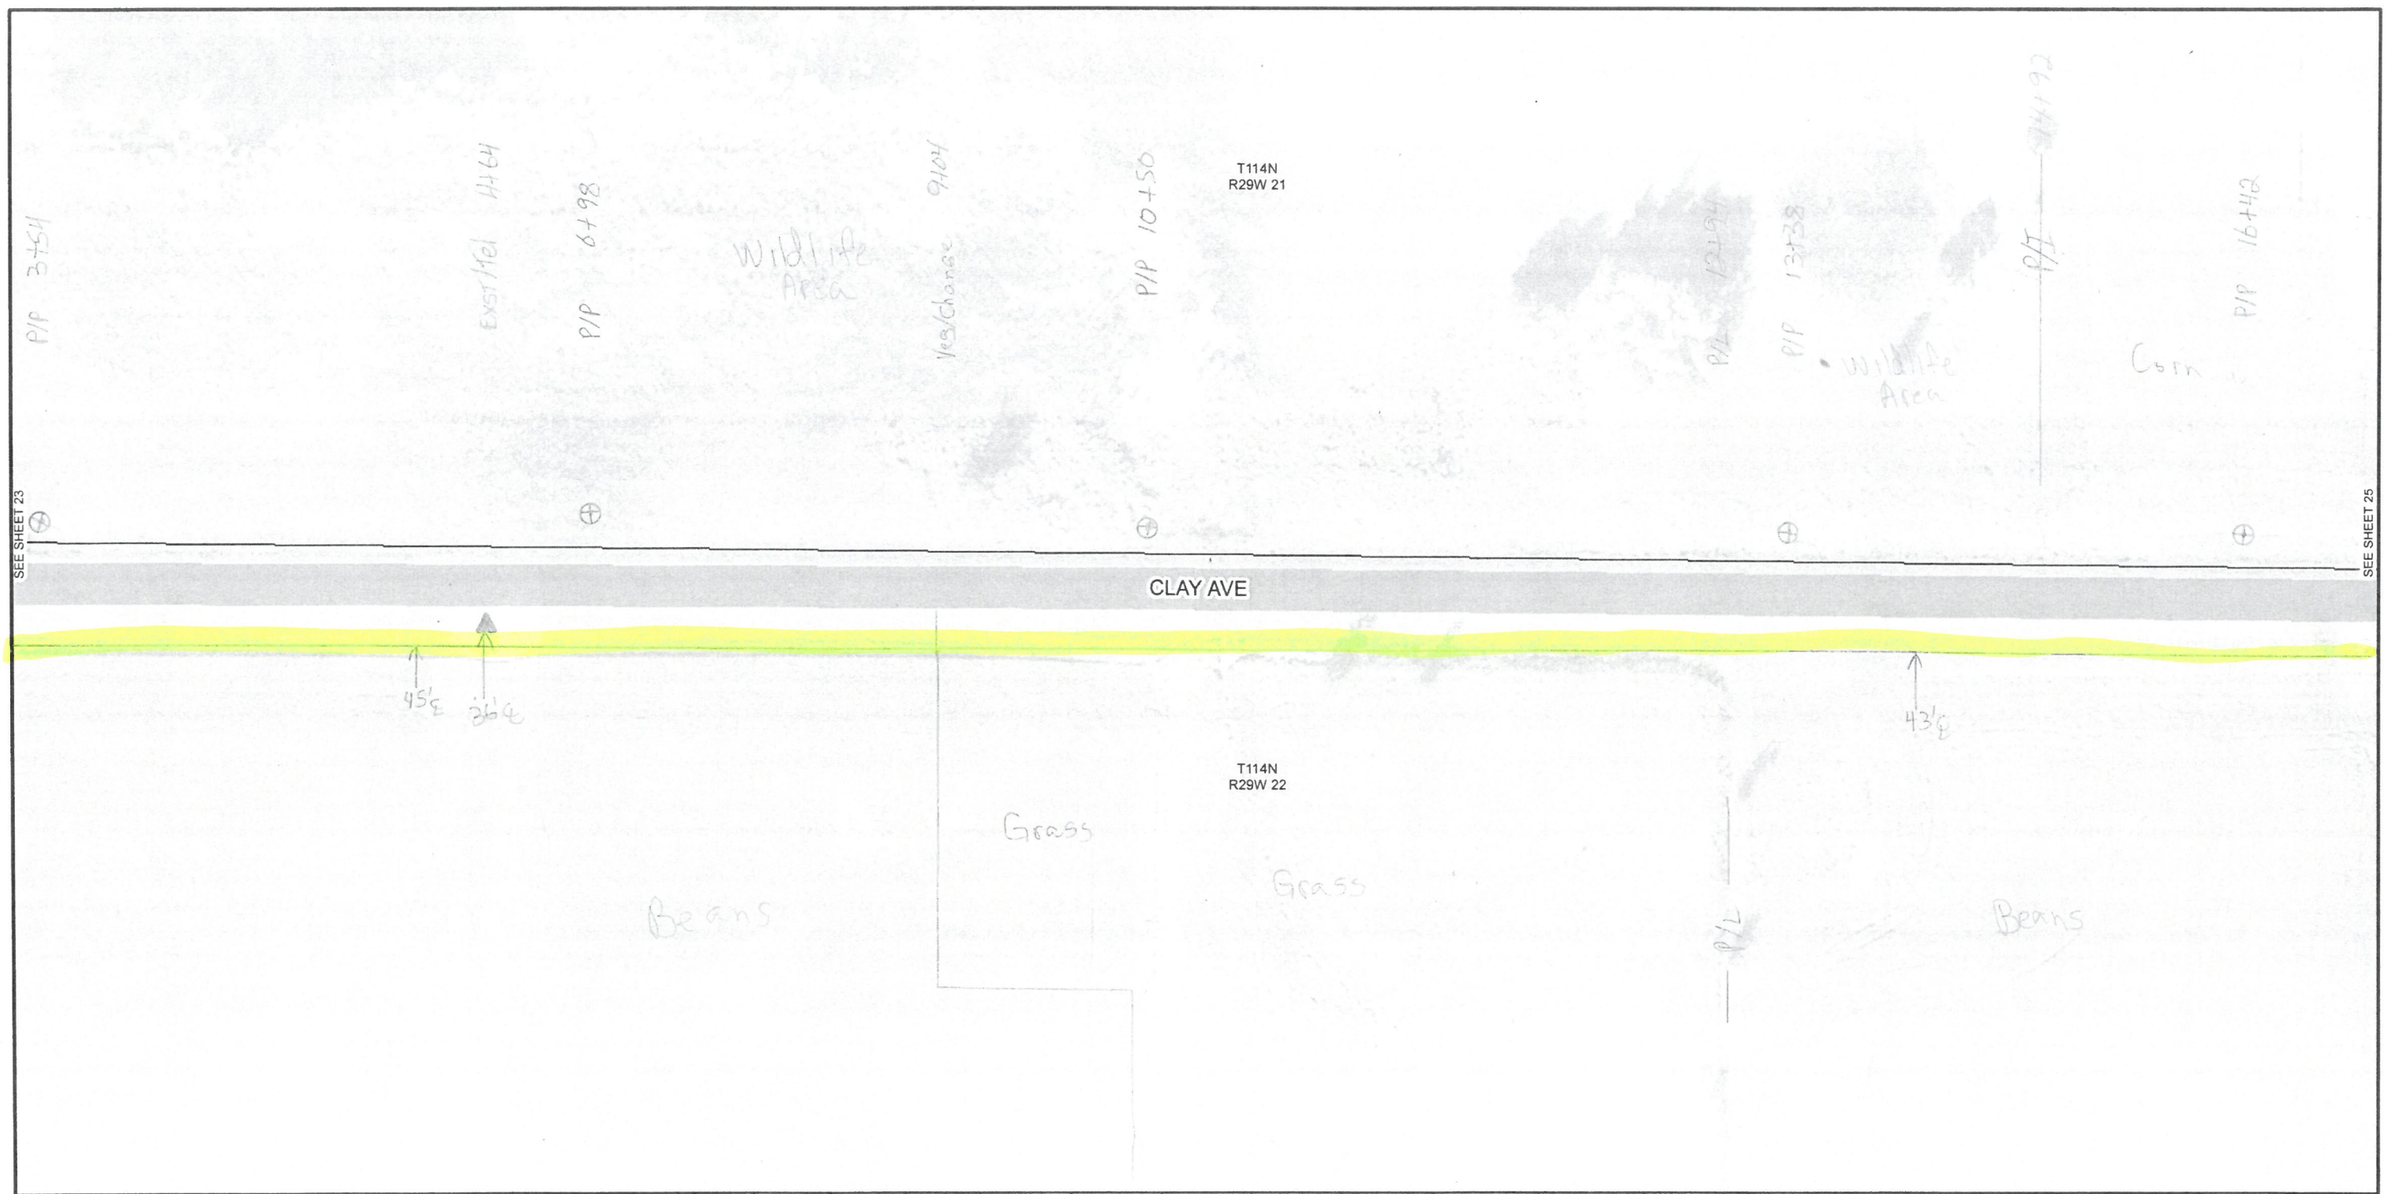

STA. NO.	PED NO.	BD	BD	BHF	BHF-R	BD-SIP	BM2	BM	BM	BM	BM	BM							REARRANGE UNIT	SEQUENTIAL MARKINGS	SEQUENTIAL MARKINGS	BFO			SUBSCRIBER INFO				HO	
		4	5				(5/8)(8)	2A	53	61	60(1 1/4)	60(1 1/4)D													HSE#	SEO-1		BM 83	-1P	-1
TOTALS																														

EV- 6/9/2015

FINLEY ENGINEERING

RS FIBER FTTX PROJECT

STAKED June 2015 BY K Pick	REV	COUNTY MCCLEOD	PROJECT FTTH PROJECT	LINE NEW AUBURN TO BROWNTON	
REV	REV	TWP RNG	EXCHANGE	SHT 25	
REV	REV	SEC	TOWN PENN	OF	

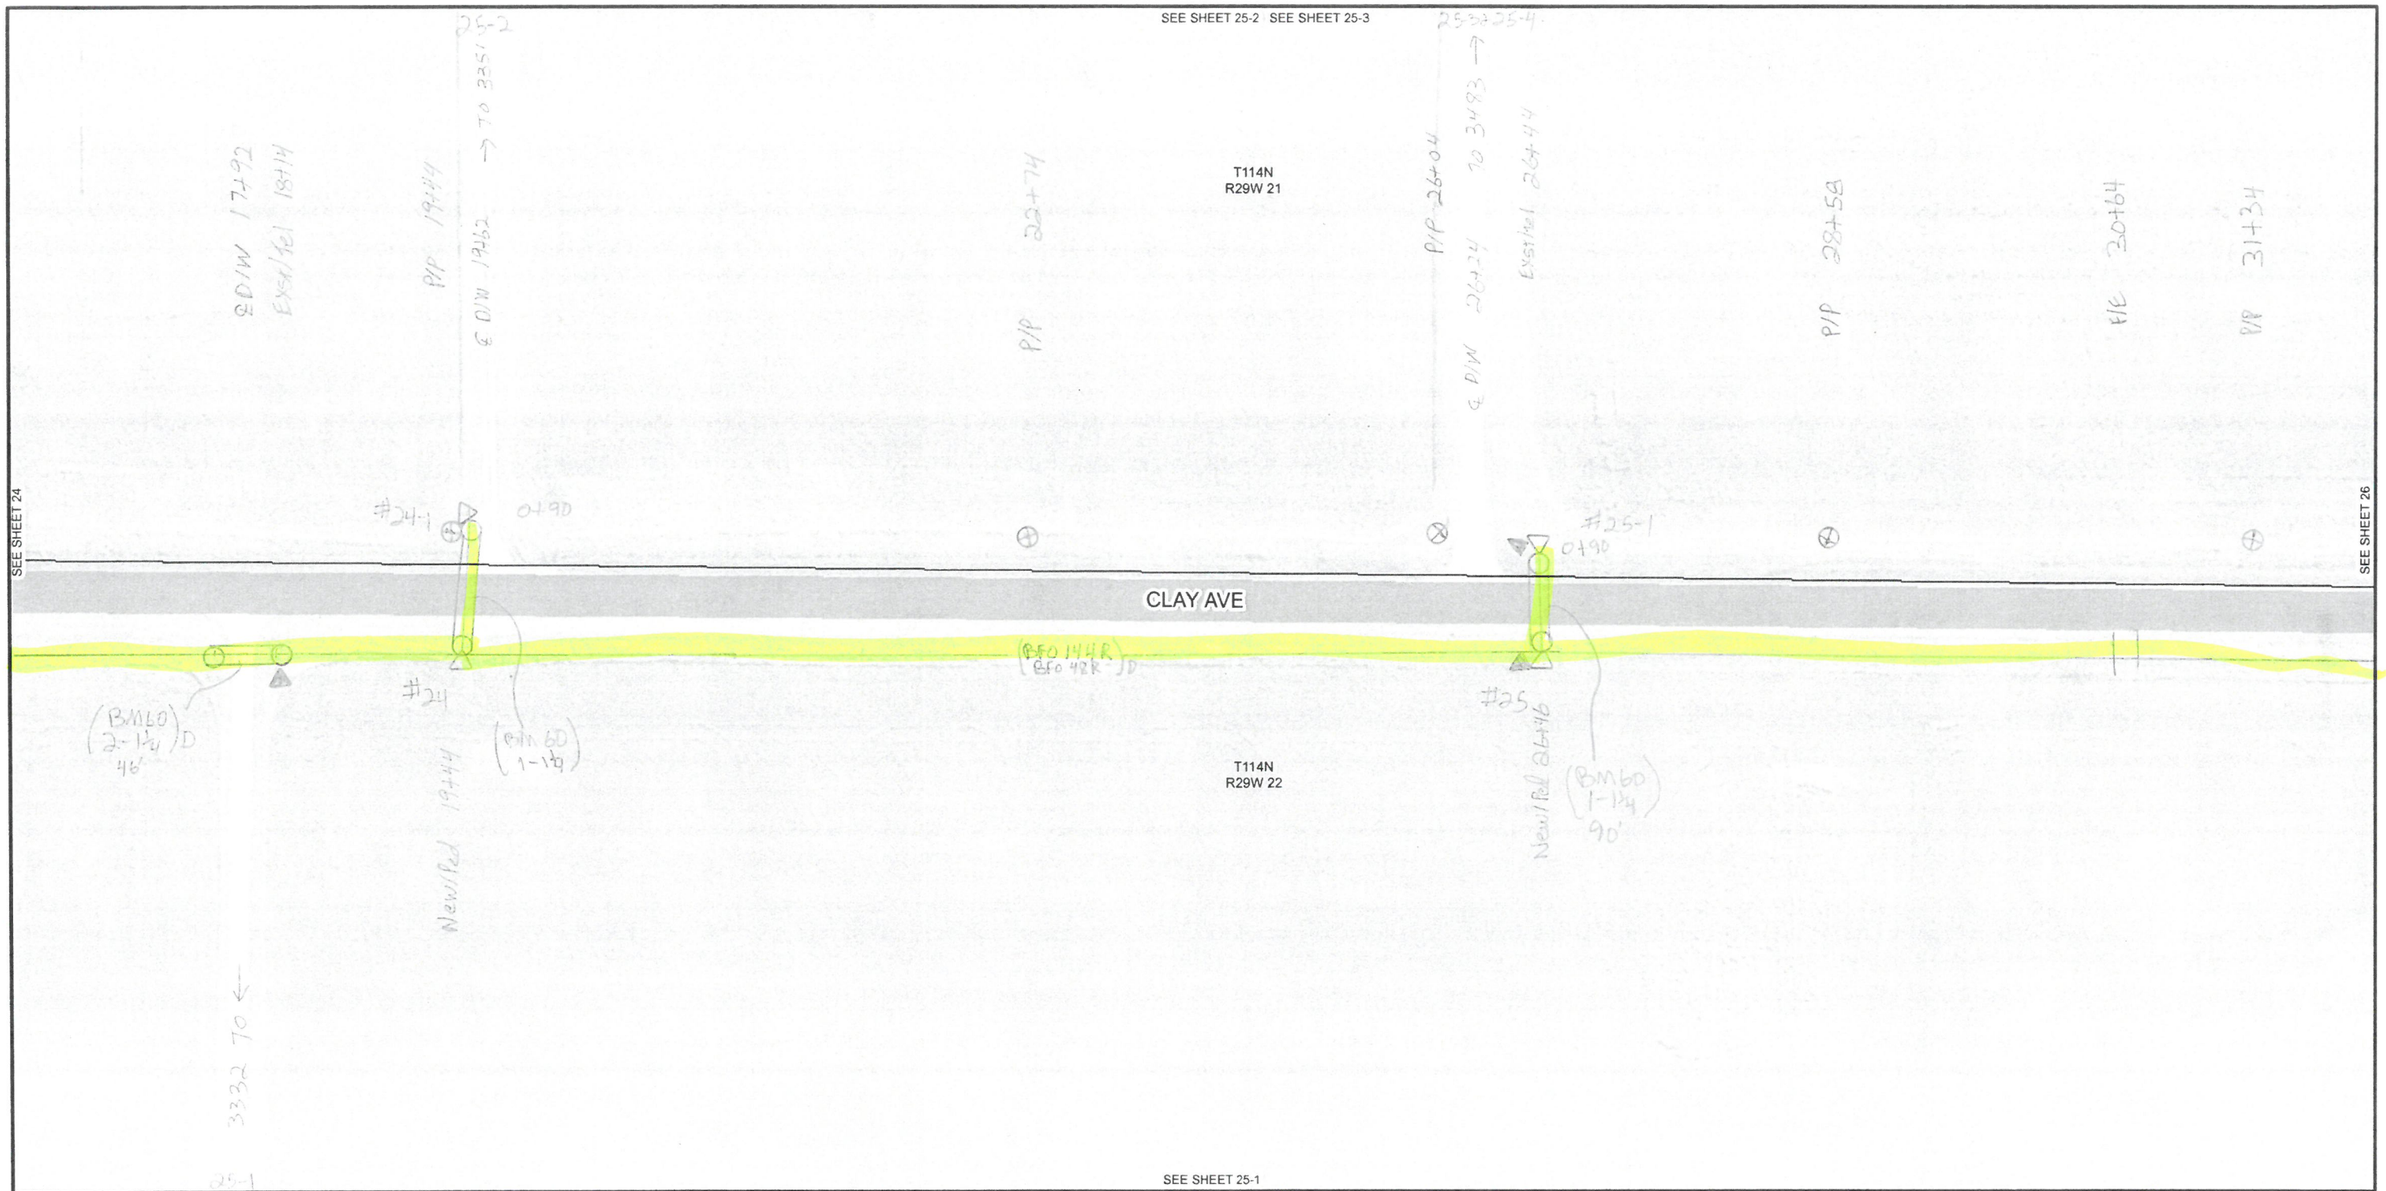

STA. NO.	PED NO.	BD 4	BD 5	BHF	BHF-R	BD-SIP	BM2 (5/8)(8)	BM 2A	BM 53	BM 61	BM 60(1 1/4)	BM 60(1 1/4)D					HBFO B Box	HBFO C Box	REARRANGE UNIT	SEQUENTIAL MARKINGS	SEQUENTIAL MARKINGS	BFO (144R)	BFO (48R)	BFO (12R)	SUBSCRIBER INFO HSE#	SEO-1		BM 83	HO -1P	HO -1
00+00	#23																													
												46'																		
19+44	#24		1		1		1											1				2044'	1944'							
0+90	#24-1	1			1		1				90'						1							190'						
26+46	#25		1		1		1											1				802'	702'							
0+90	#25-1	1			1		1				90'						1							190'						
TOTALS		2	2		4		4				180	46'					2	2				2846'	2646'	380'						

REV: 6/9/2015

FINLEY ENGINEERING

RS FIBER FTTX PROJECT

STAKED June 2015 BY EFNE

REV

REV

REV

REV

REV

REV

COUNTY MCCLEOD

TWP RNG

SEC

PROJECT FTTH PROJECT

EXCHANGE

TOWN PENN

LINE NEW AUBURN TO BROWNTON

SHT 26

OF

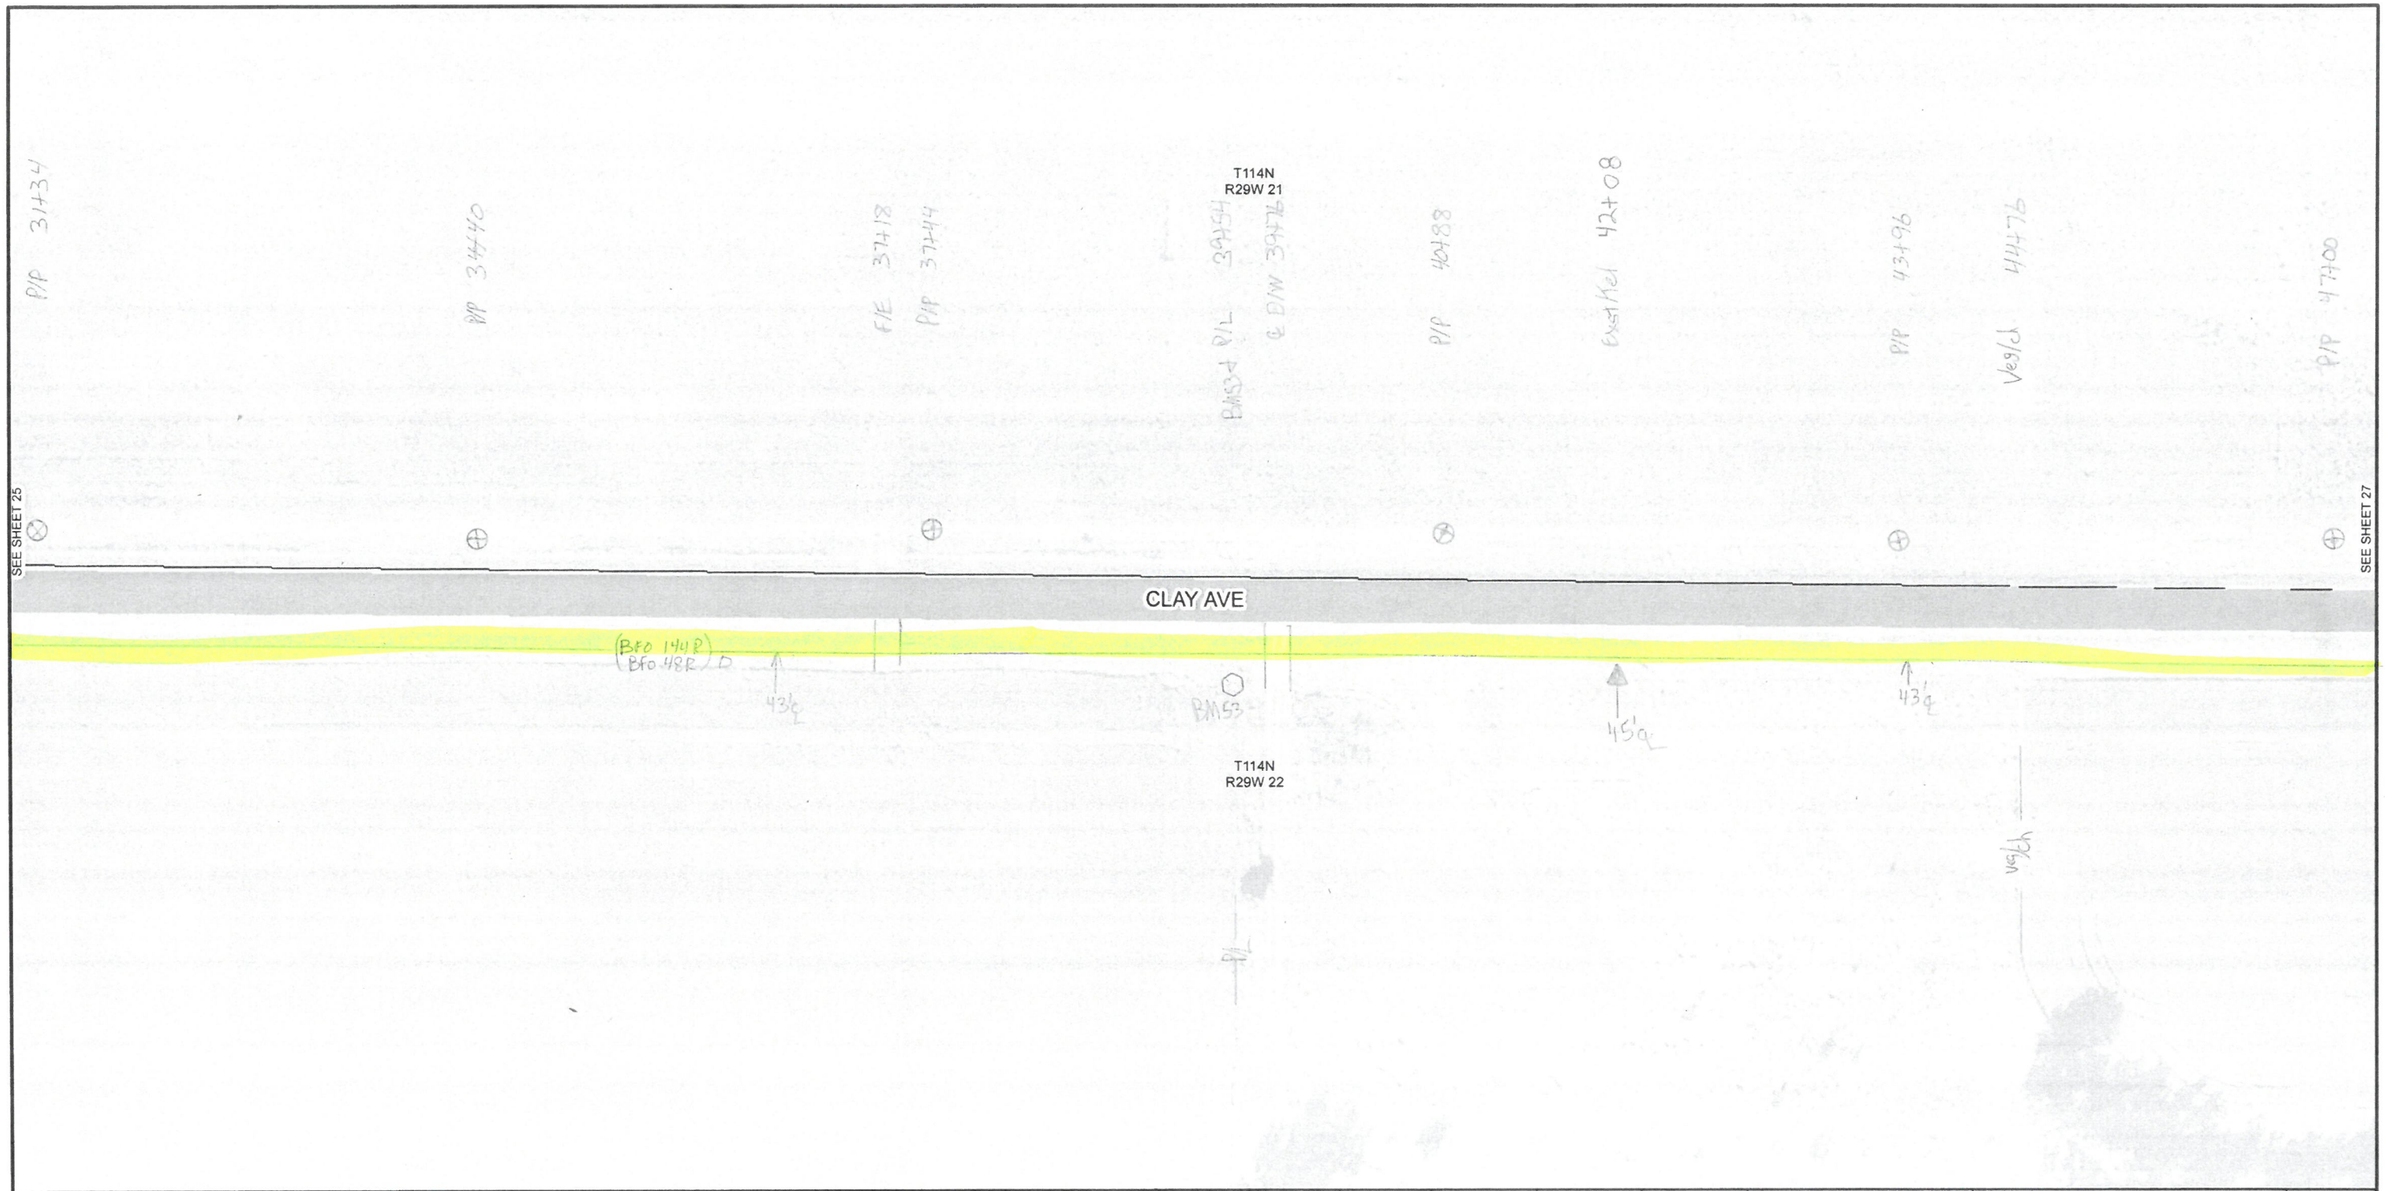

STA. NO.	PED NO.	BD	BD	BHF	BHF-R	BD-SIP	BM2	BM	BM	BM	BM	BM							REARRANGE UNIT	SEQUENTIAL MARKINGS	SEQUENTIAL MARKINGS	BFO			SUBSCRIBER INFO				HO	
		4	5				(5/8)(8)	2A	53	61	60(1 1/4)	60(1 1/4)D													HSE#	SEO-1		BM 83	-1P	-1
									1																					
TOTALS									1																					

REV: 6/9/2015

FINLEY ENGINEERING

RS FIBER FTTX PROJECT

STAKED June 2015 BY KRick
REV
REV
REV
REV
REV
REV

COUNTY MCCLEOD
TWP RNG
SEC
PROJECT FTTH PROJECT
EXCHANGE
TOWN PENN

LINE NEW AUBURN TO BROWNTON
SHT 27
OF

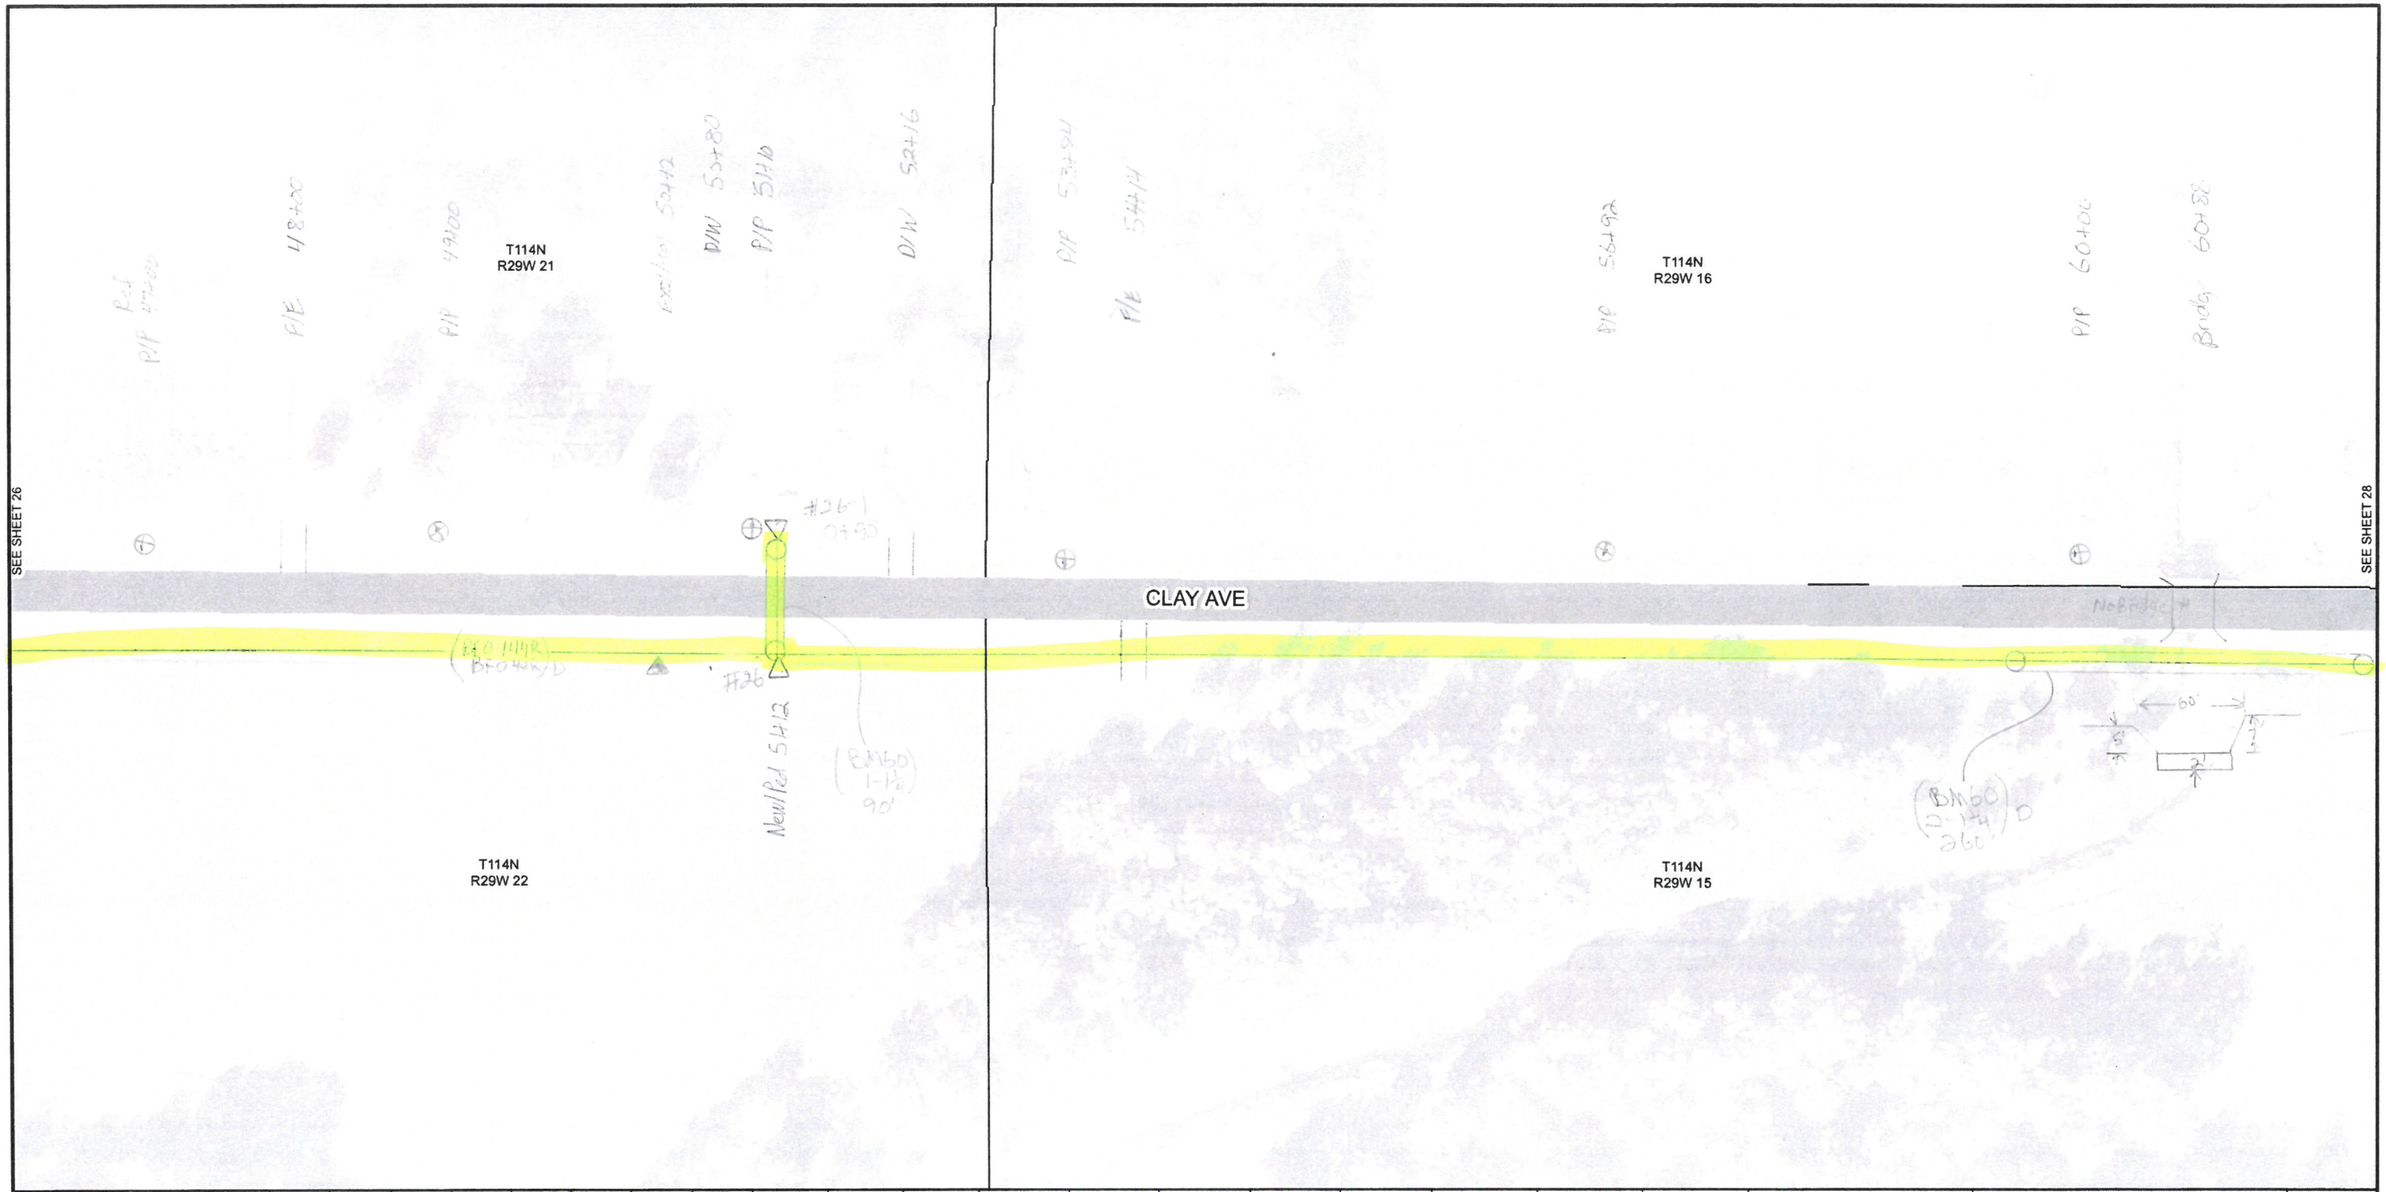

STA. NO.	PED NO.	BD 4	BD 5	BHF	BHF-R	BD-SIP	BM2 (5/8)(8)	BM 2A	BM 53	BM 61	BM 60(1 1/4)	BM 60(1 1/4)D					HBFO	HBFO	REARRANGE UNIT	SEQUENTIAL MARKINGS	SEQUENTIAL MARKINGS	BFO			SUBSCRIBER INFO HSE#	SEO-1		BM 83	HO -1P	HO -1
26946																														
5412	#26		1		1		1											1				25'	246'							
26946	#26-1	1			1		1				90'						1													
												246'																		
TOTALS		1	1		2		2				90'	246'					1	1				25'	246'							

REV: 6/9/2015

FINLEY ENGINEERING

RS FIBER FTTX PROJECT

STAKED BY
REV
REV

REV
REV
REV

COUNTY MCCLEOD
TWP RNG
SEC

PROJECT FTTH PROJECT
EXCHANGE
TOWN PENN

LINE NEW AUBURN TO BROWNTON
SHT 28
OF

T114N
R29W 16

SEE SHEET 27

SEE SHEET 29

CLAY AVE

40TH ST

T114N
R29W 15

STA. NO.	PED NO.	BD 4	BD 5	BHF	BHF-R	BD-SIP	BM2 (5/8)(8)	BM 2A	BM 53	BM 61	BM 60(1 1/4)	BM 60(1 1/4)D						HEI2 C Box	REARRANGE UNIT	SEQUENTIAL MARKINGS	SEQUENTIAL MARKINGS	BFO			SUBSCRIBER INFO HSE#	SEO-1		BM 83	HO -1P	HO -1
5[illegible]	#26																												
66430	#27		1		1		1					60'						1				1612'	1518'						
TOTALS			1		1		1					60'						1				1618'	1518'						

REV: 6/9/2015

FINLEY ENGINEERING

RS FIBER FTTX PROJECT

STAKED June 2015 BY K Pat	REV	COUNTY MCCLEOD	PROJECT FTTH PROJECT	LINE NEW AUBURN TO BROWNTON
REV	REV	TWP RNG	EXCHANGE	SHT 29
REV	REV	SEC	TOWN PENN	OF

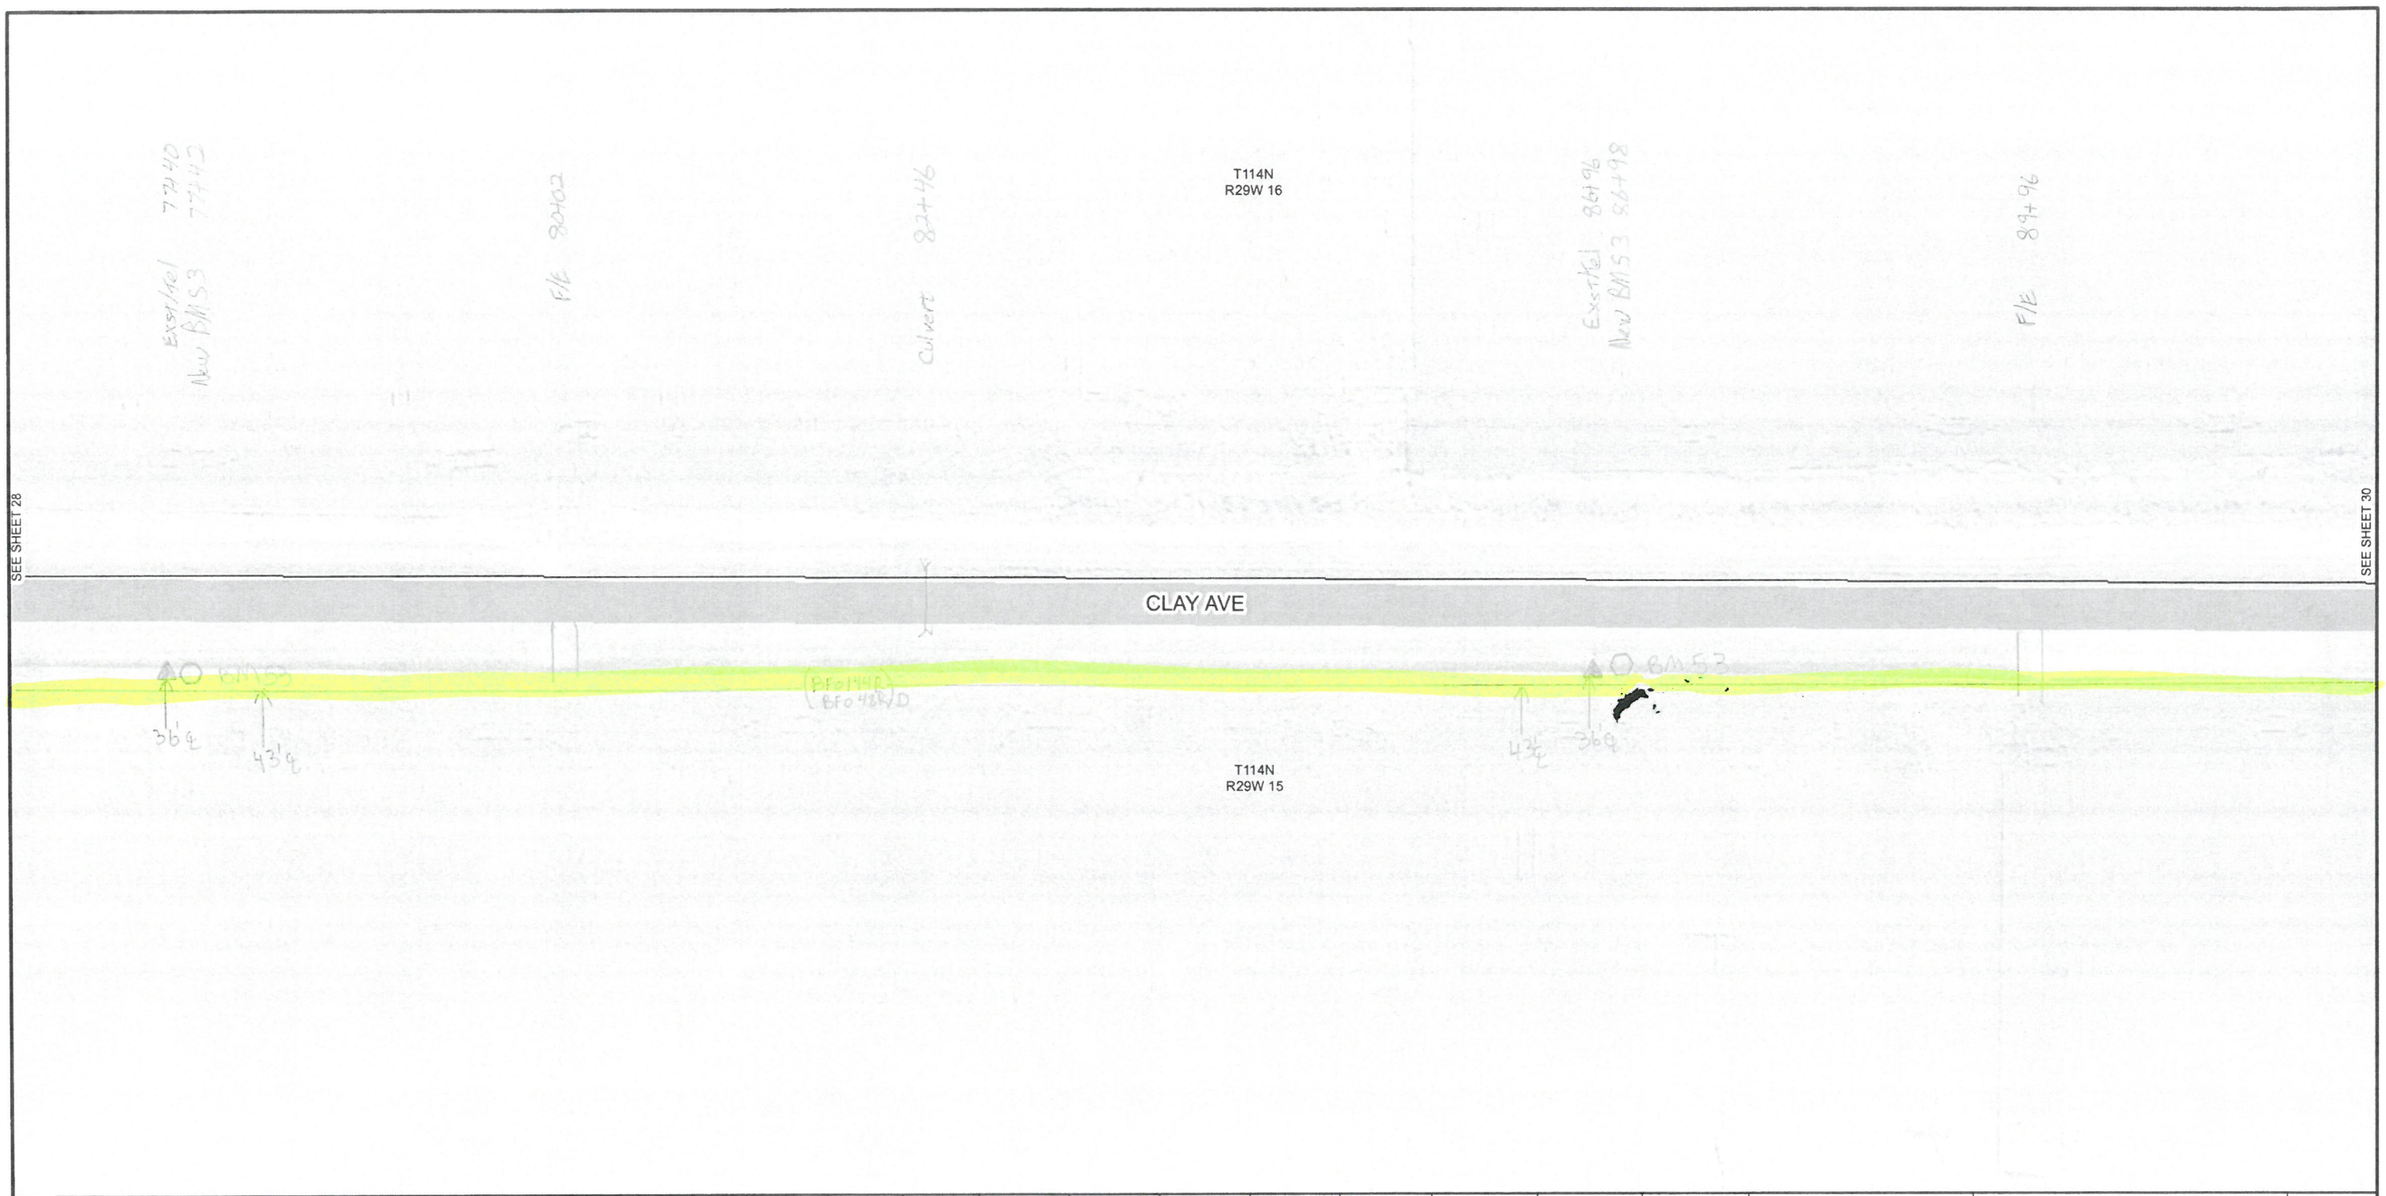

STA. NO.	PED NO.	BD 4	BD 5	BHF	BHF-R	BD-SIP	BM2 (5/8)(8)	BM 2A	BM 53	BM 61	BM 60(1 1/4)	BM 60(1 1/4)D							REARRANGE UNIT	SEQUENTIAL MARKINGS	SEQUENTIAL MARKINGS	BFO			SUBSCRIBER INFO HSE#	SEO-1		BM 83	HO -1P	-1
74+42									1																					
86+98									1																					
TOTALS									2																					

REV: 6/9/2015

FINLEY ENGINEERING

RS FIBER FTTX PROJECT

STAKED BY	REV	COUNTY MCCLEOD	PROJECT FTTH PROJECT
REV	REV	TWP RNG	EXCHANGE
REV	REV	SEC	TOWN PENN

LINE NEW AUBURN TO BROWNTON

SHT 30

OF

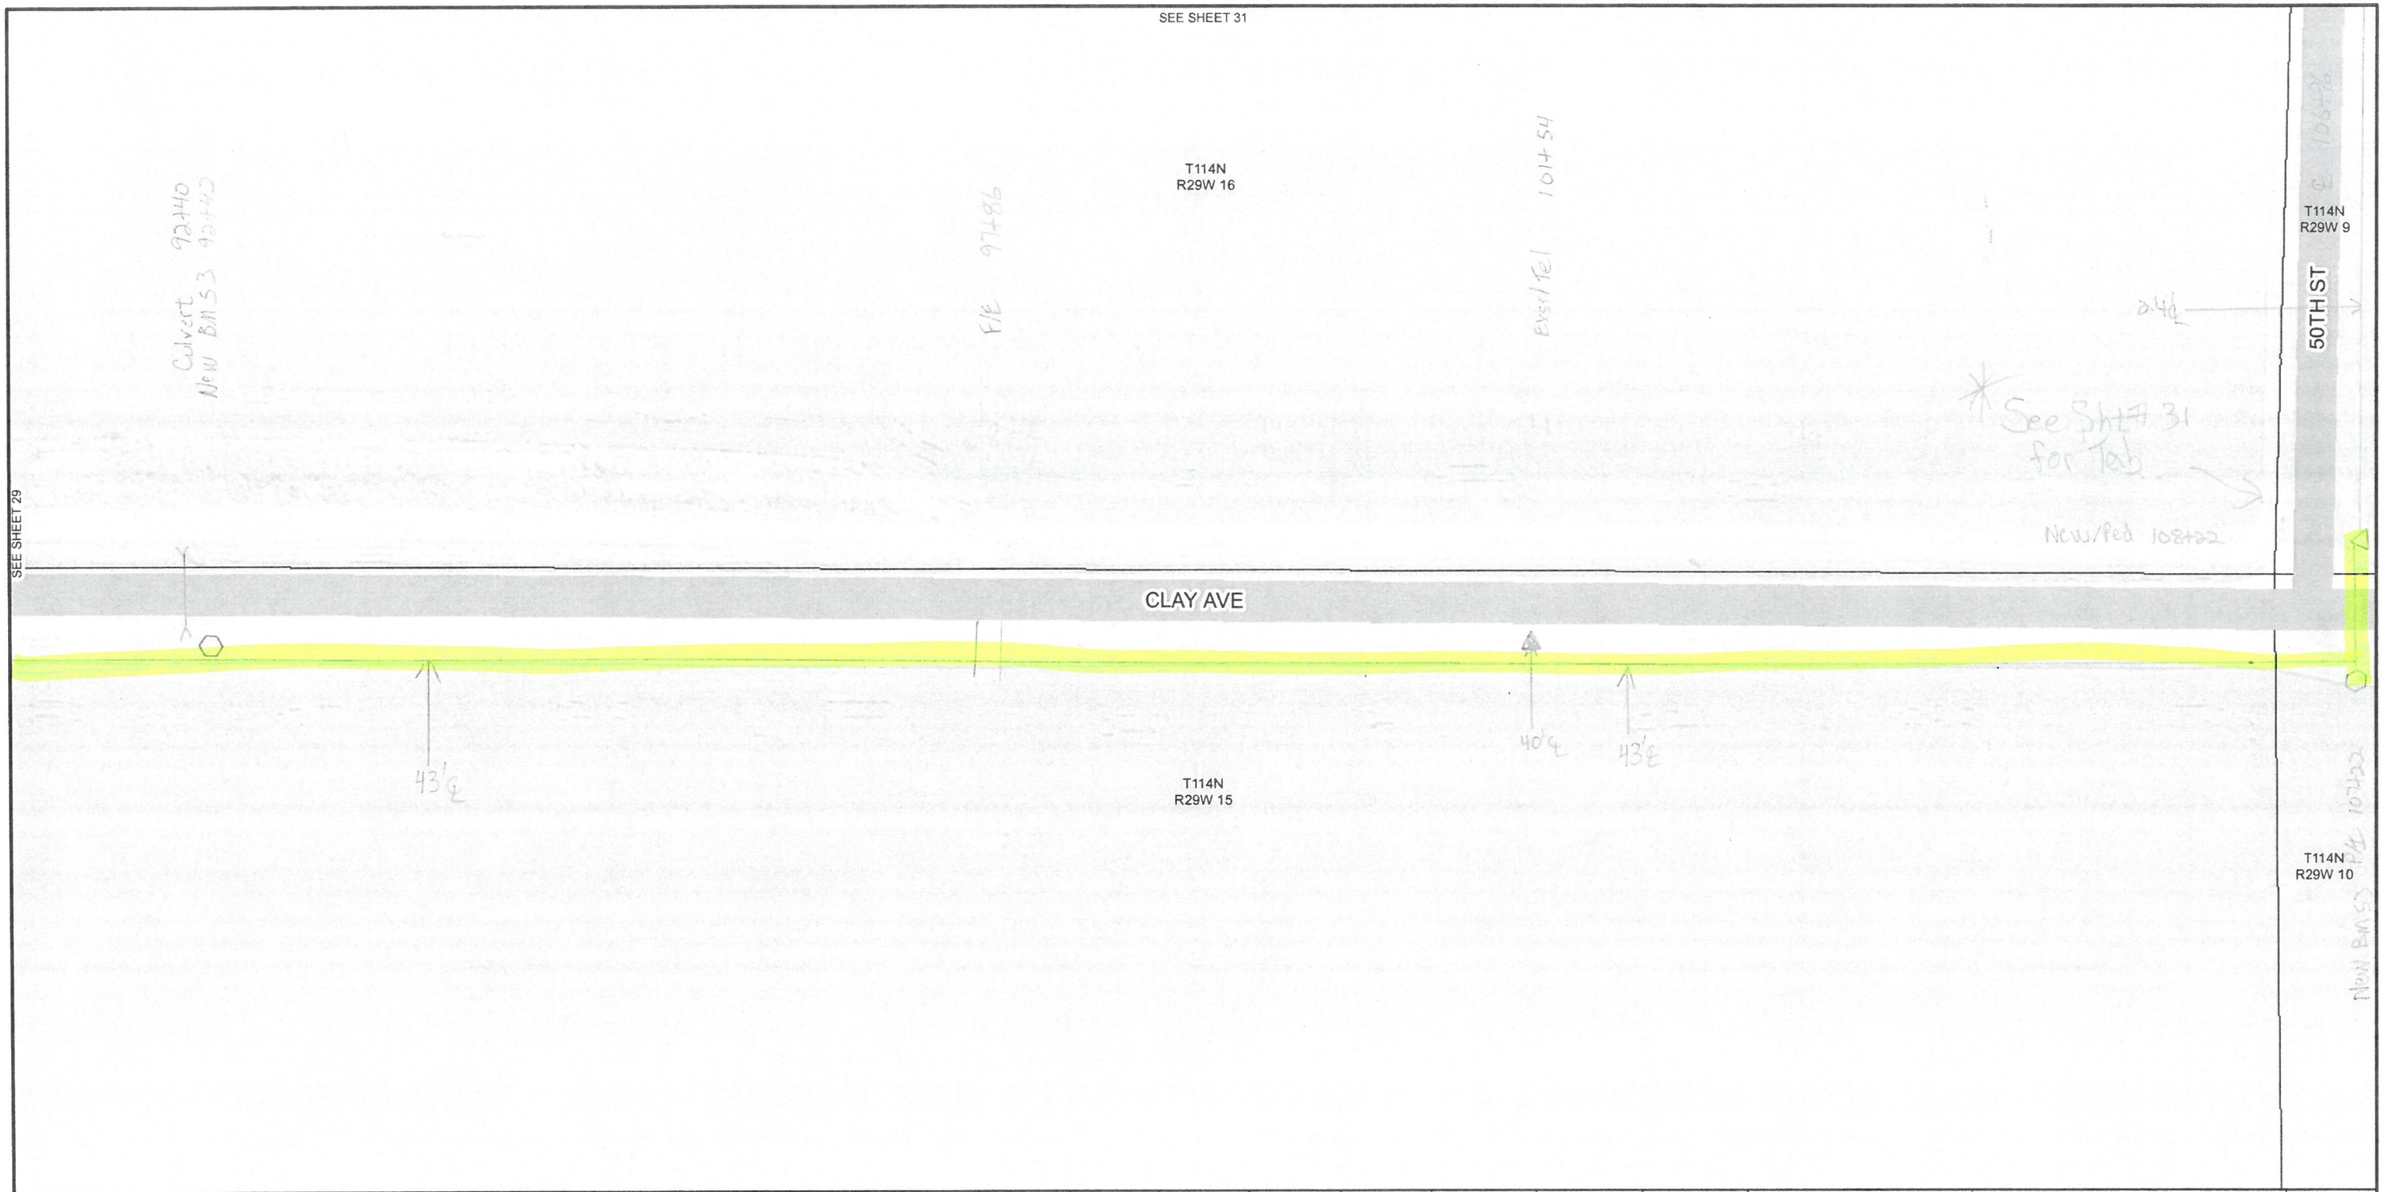

STA. NO.	PED NO.	BD	BD	BHF	BHF-R	BD-SIP	BM2	BM	BM	BM	BM	BM							REARRANGE UNIT	SEQUENTIAL MARKINGS	SEQUENTIAL MARKINGS	BFO			SUBSCRIBER INFO				HO	
		4	5				(5/8)(8)	2A	53	61	60(1 1/4)	60(1 1/4)D													HSE#	SEO-1		BM 83	-1P	-1
92442									1																					
TOTALS									1																					

REV: 6/9/2015

FINLEY ENGINEERING

RS FIBER FTTX PROJECT

STAKED June 2015 BY [illegible]	REV	COUNTY MCCLEOD	PROJECT FTTH PROJECT	LINE NEW AUBURN TO BROWNTON	
REV	REV	TWP RNG	EXCHANGE	SHT 31	
REV	REV	SEC	TOWN PENN	OF	

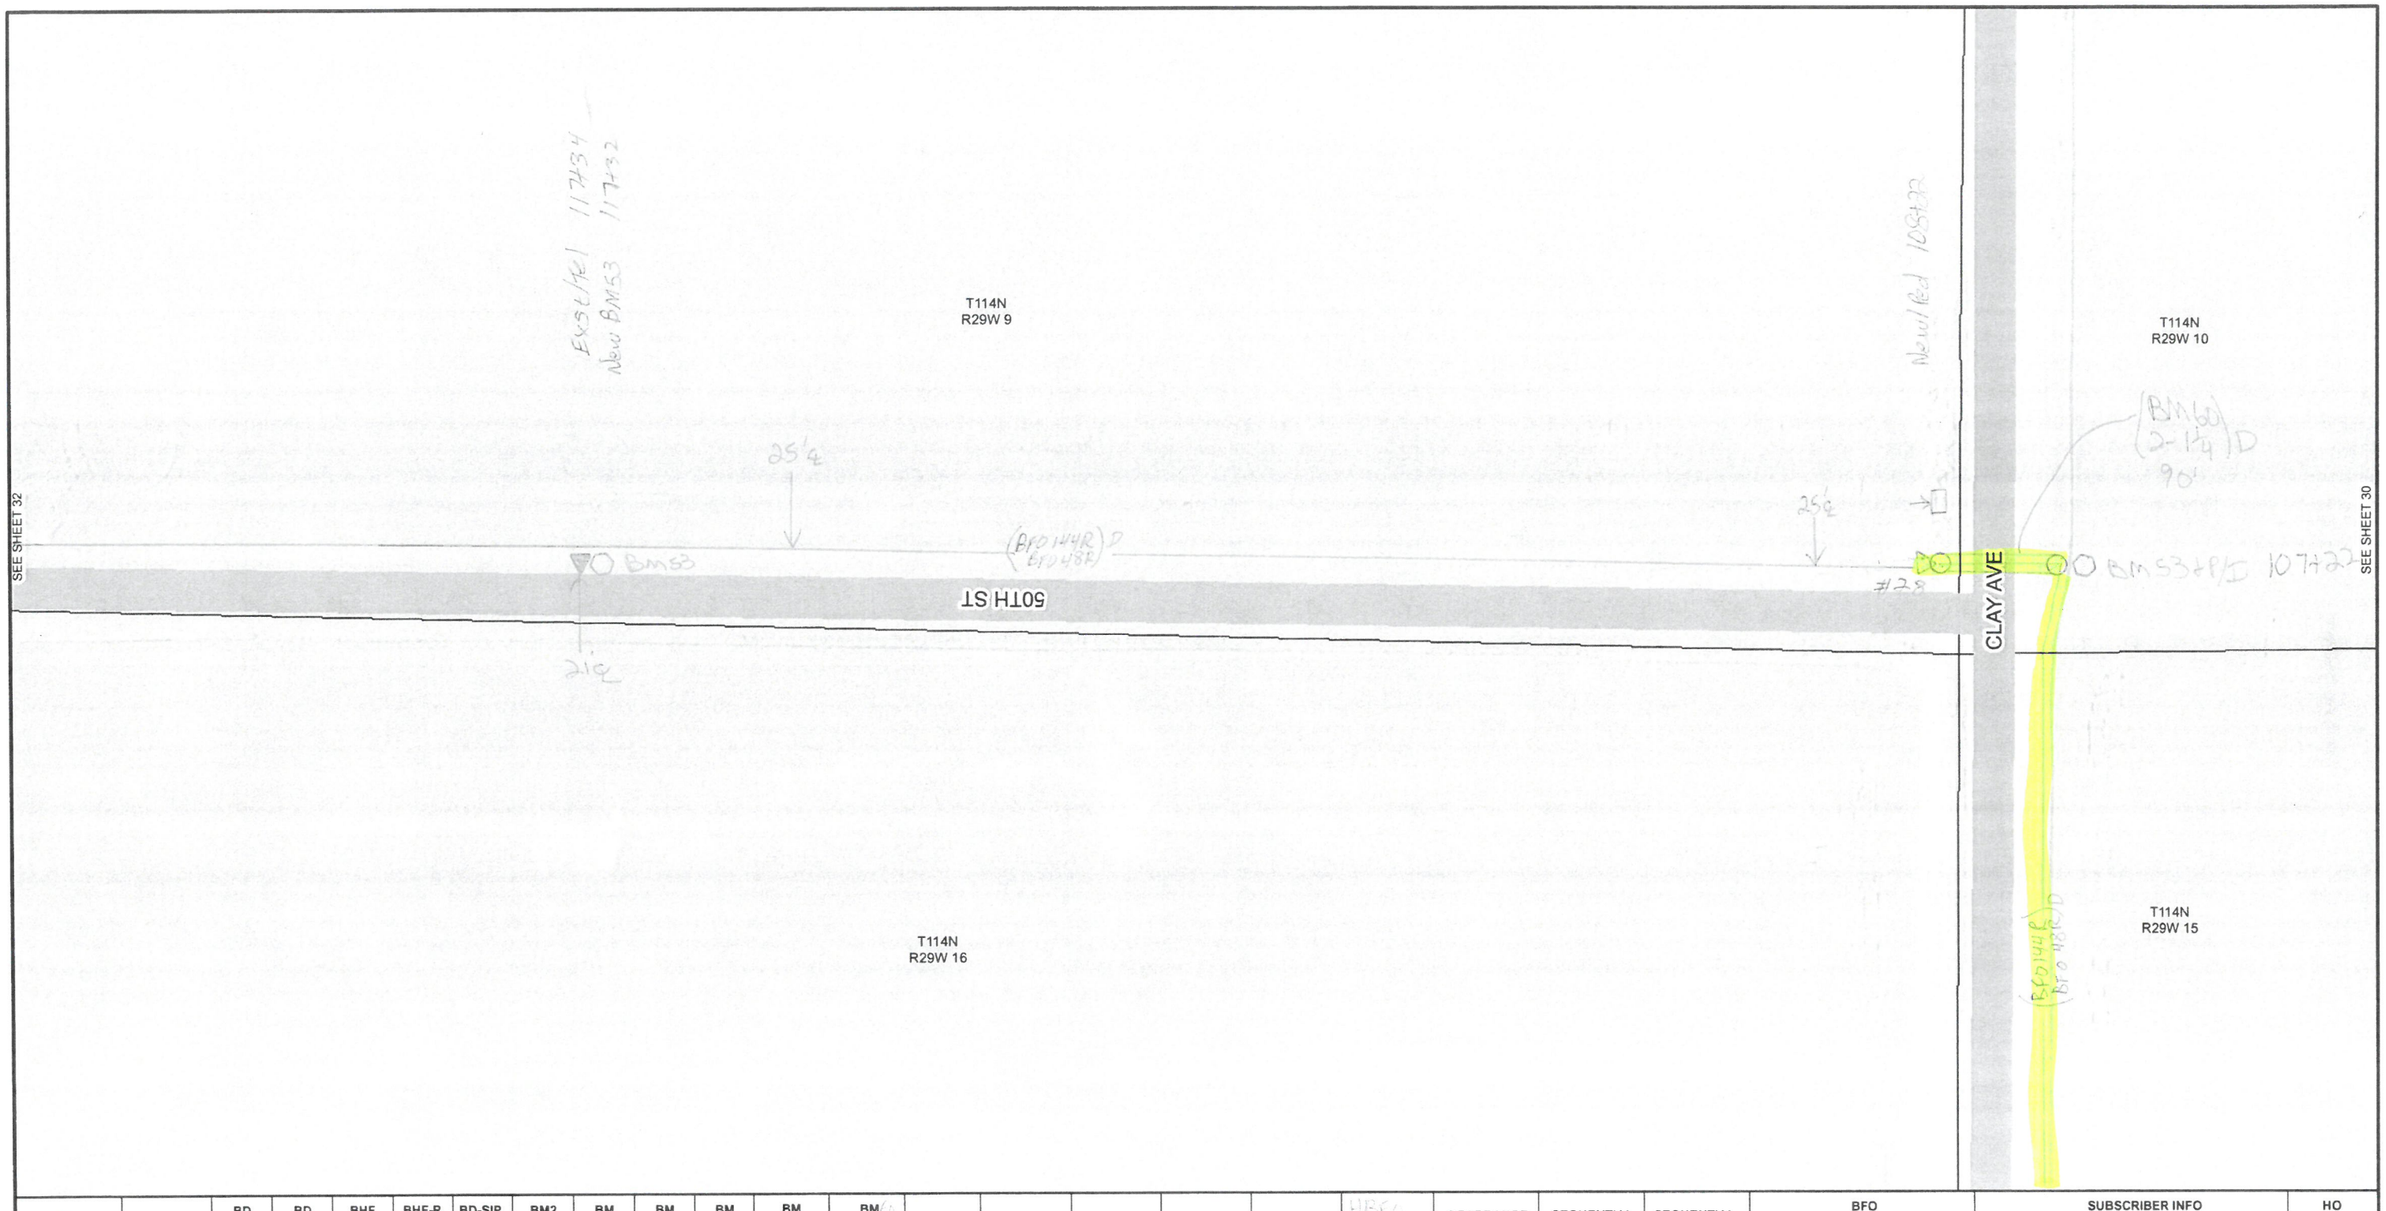

STA. NO.	PED NO.	BD 4	BD 5	BHF	BHF-R	BD-SIP	BM2 (5/8)(8)	BM 2A	BM 53	BM 61	BM 60(1 1/4)	BM 60(1 1/4)D						HBFO C Box	REARRANGE UNIT	SEQUENTIAL MARKINGS	SEQUENTIAL MARKINGS	BFO (144R)	BFO (48R) D		SUBSCRIBER INFO HSE#	SEO-1		BM 83	HO -1P	HO -1
66+30	#27 [illegible]																													
109+[illegible]	#22		1		1		1					90'						1				4292'	4192'							
TOTALS			1		1		1					90'						1				4292'	4192'							

REV: 6/9/2015