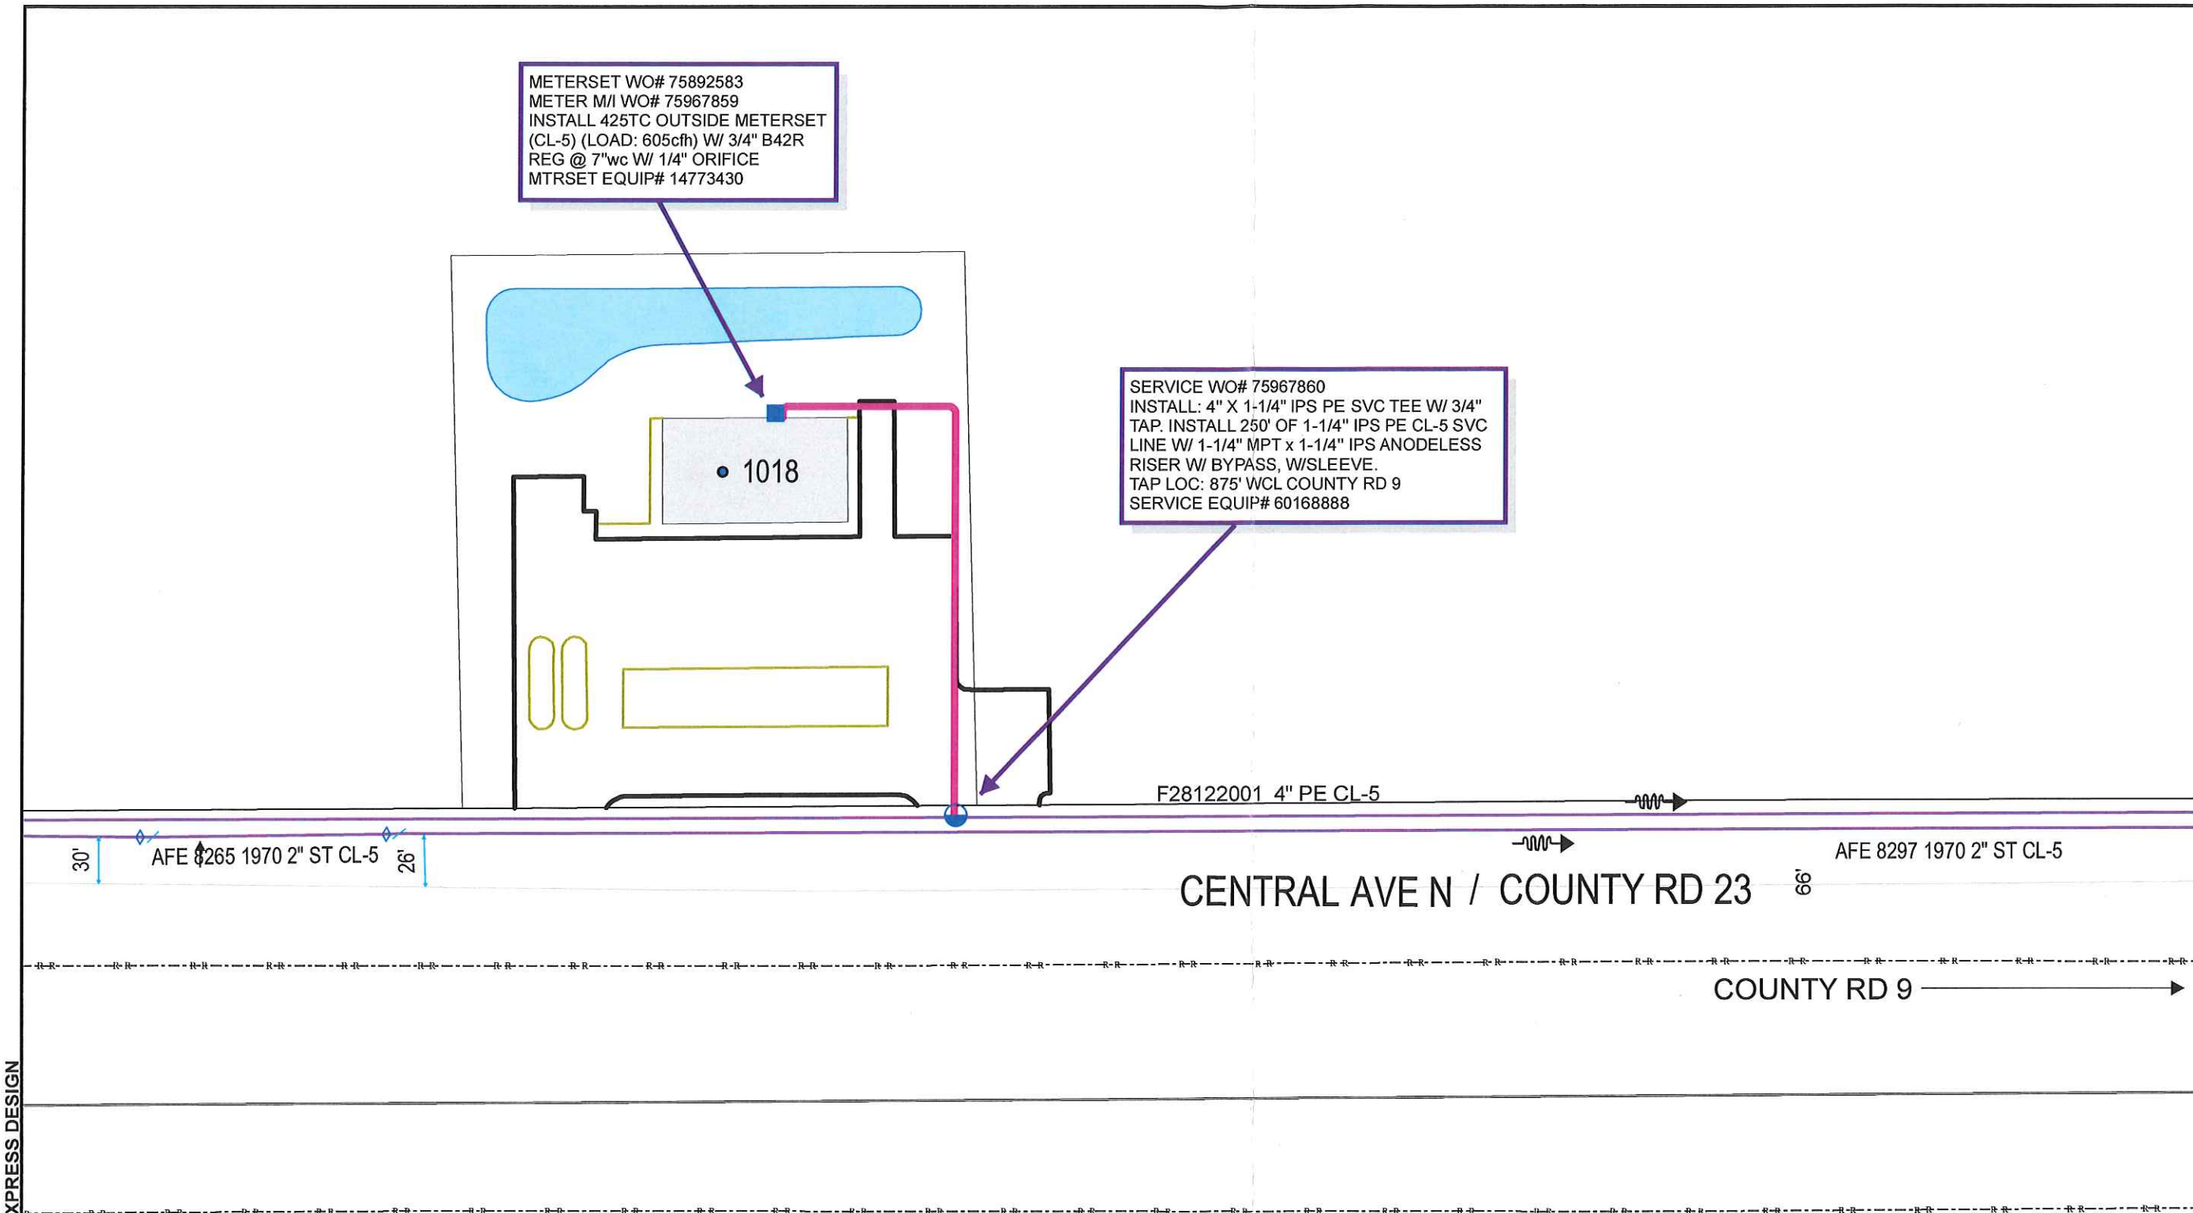

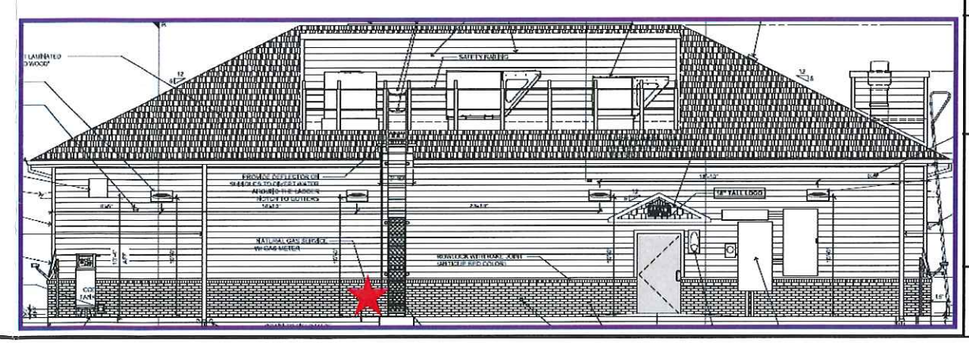

CUSTOMER APPROVAL OF DESIGN I/C:

SIGNATURE:_____DATE:_____

PRINTED NAME:_____

EMAIL: _____

Please review Center Point Energy design for installing Natural Gas to your facility. Verify the route of the Service Line and Meter Location on the building. If there is a conflict please contact the Designer or Sales Rep as shown in the Title Block.

DESIGNER EXPRESS DESIGN

10/28/2015 02:57:55 PM

CenterPoint Energy

N W E S

PROPRIETARY AND CONFIDENTIAL

75967860

M09100 LESTER PRAIRIE

ONE CALL:
McLeod
*NE2 T116/R27
* = this Page

LEGEND:
- ACTIVE
- DESIGNED
- PROPOSED
- ABANDONED
- (A) ABANDONED
- Interruptible
- Existing
- Normal
- Future
- Proposed

Address: 1018 Central Ave
Customer: Casey's General Store
Contact Person: Mike Rentz
Contact Phone: 320-267-8289
Sales Rep: Jake Schwietering
Sales Rep Phone: 612-718-3407
Construction Hotline: 612-321-5310
Copies To Pipeline Integrity: No
Customer Service Valve: No
Copies to Corrosion: No
Corrosion Approval: N/A
Follow Internal Pipe Sampling Requirements? No
Permits: Yes - McLeod County
Requested Install Date: 11/15/15
Maps: 1-2

Approval: 10/30/15

PROJECT DESCRIPTION:

CASEYS GENERAL STORE

DESIGNER: Wendy Seidl
PHONE #: 612-321-5476
DRAWN BY: Wendy Seidl
DESIGN DATE: 10/28/2015

Revised Print
Destroy All Others
Revision History
Date:
Description:
Design Approval:

IC Services 1" : 60 '
SCAN DATE: SHEET 1 OF 1