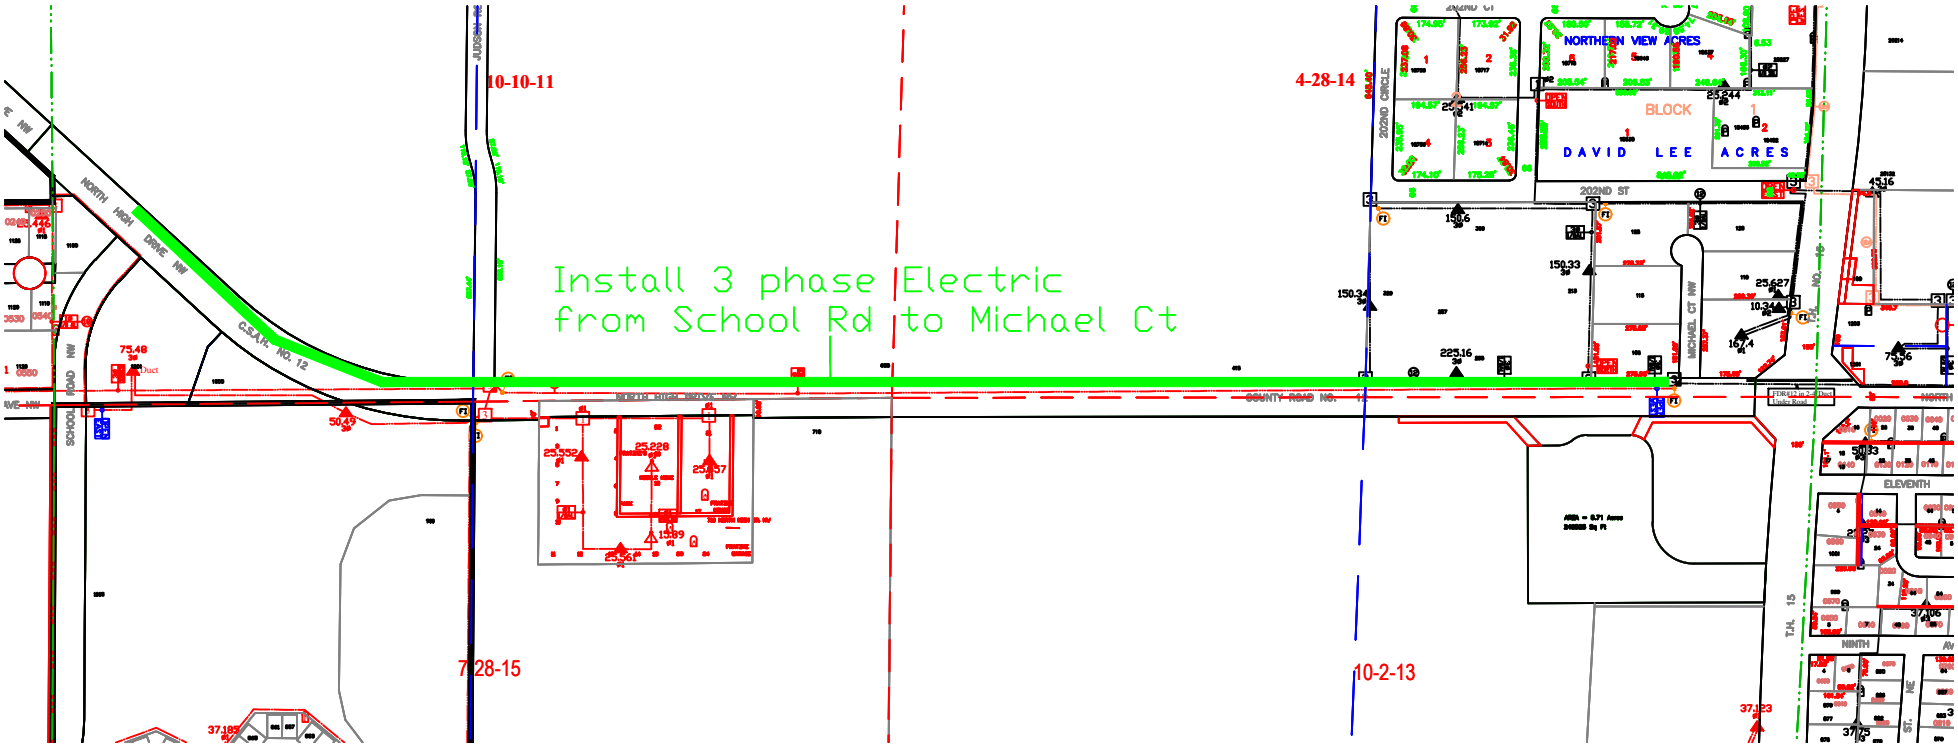
Install 3 phase Electric
from School Rd to Michael Ct
10-10-11
4-28-14
7-28-15
10-2-13
NORTHERN VIEW ACRES
BLOCK
DAVID LEE ACRES
202ND ST
202ND CIRCLE
MICHAEL CT NW
NORTH HIGH DRIVE NW
C.S.A.H. NO. 12
COUNTY ROAD NO. 12
JUDSON AVE
ELEVENTH
NINTH
T.H. 15