GENERAL LOCATION ONLY.
DO NOT USE TO LOCATE FOR EXCAVATION.
CALL 1-800-252-1166 FOR ONSITE LOCATIONS AND STAKING.

CenterPoint Energy

Scale: 1" : 74 '

North

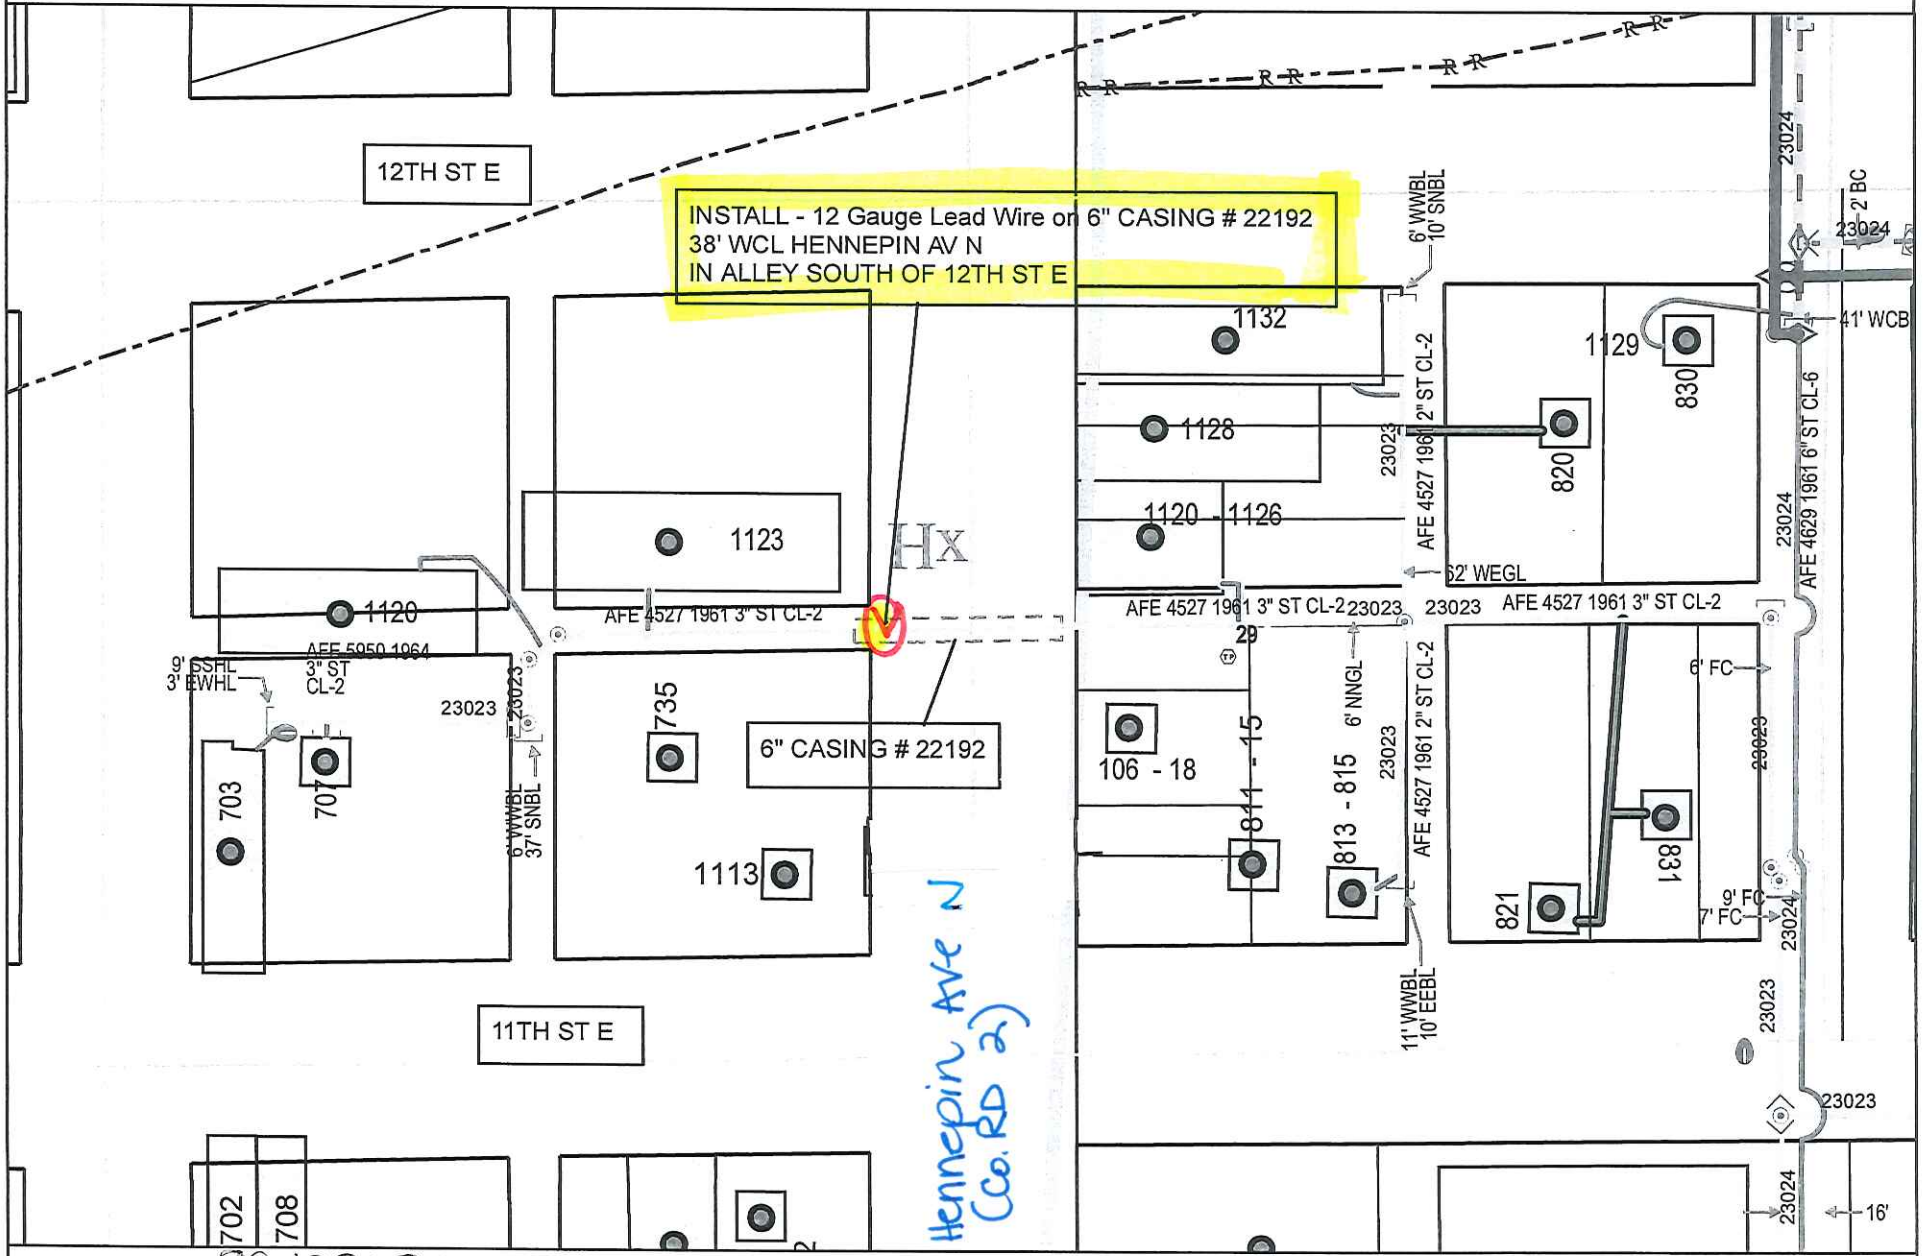

Work Order #: 89408095
Design Date: 01-23-2019
City: GLENCOE , MN
Quad/Sec/Twp/Rng: NE 1/4 SEC 14 T 115 R 28
CP Section #: 23023
CP Area: 1530
Designed By: K KLINGEL
Designer Phone #: 612-910-1551