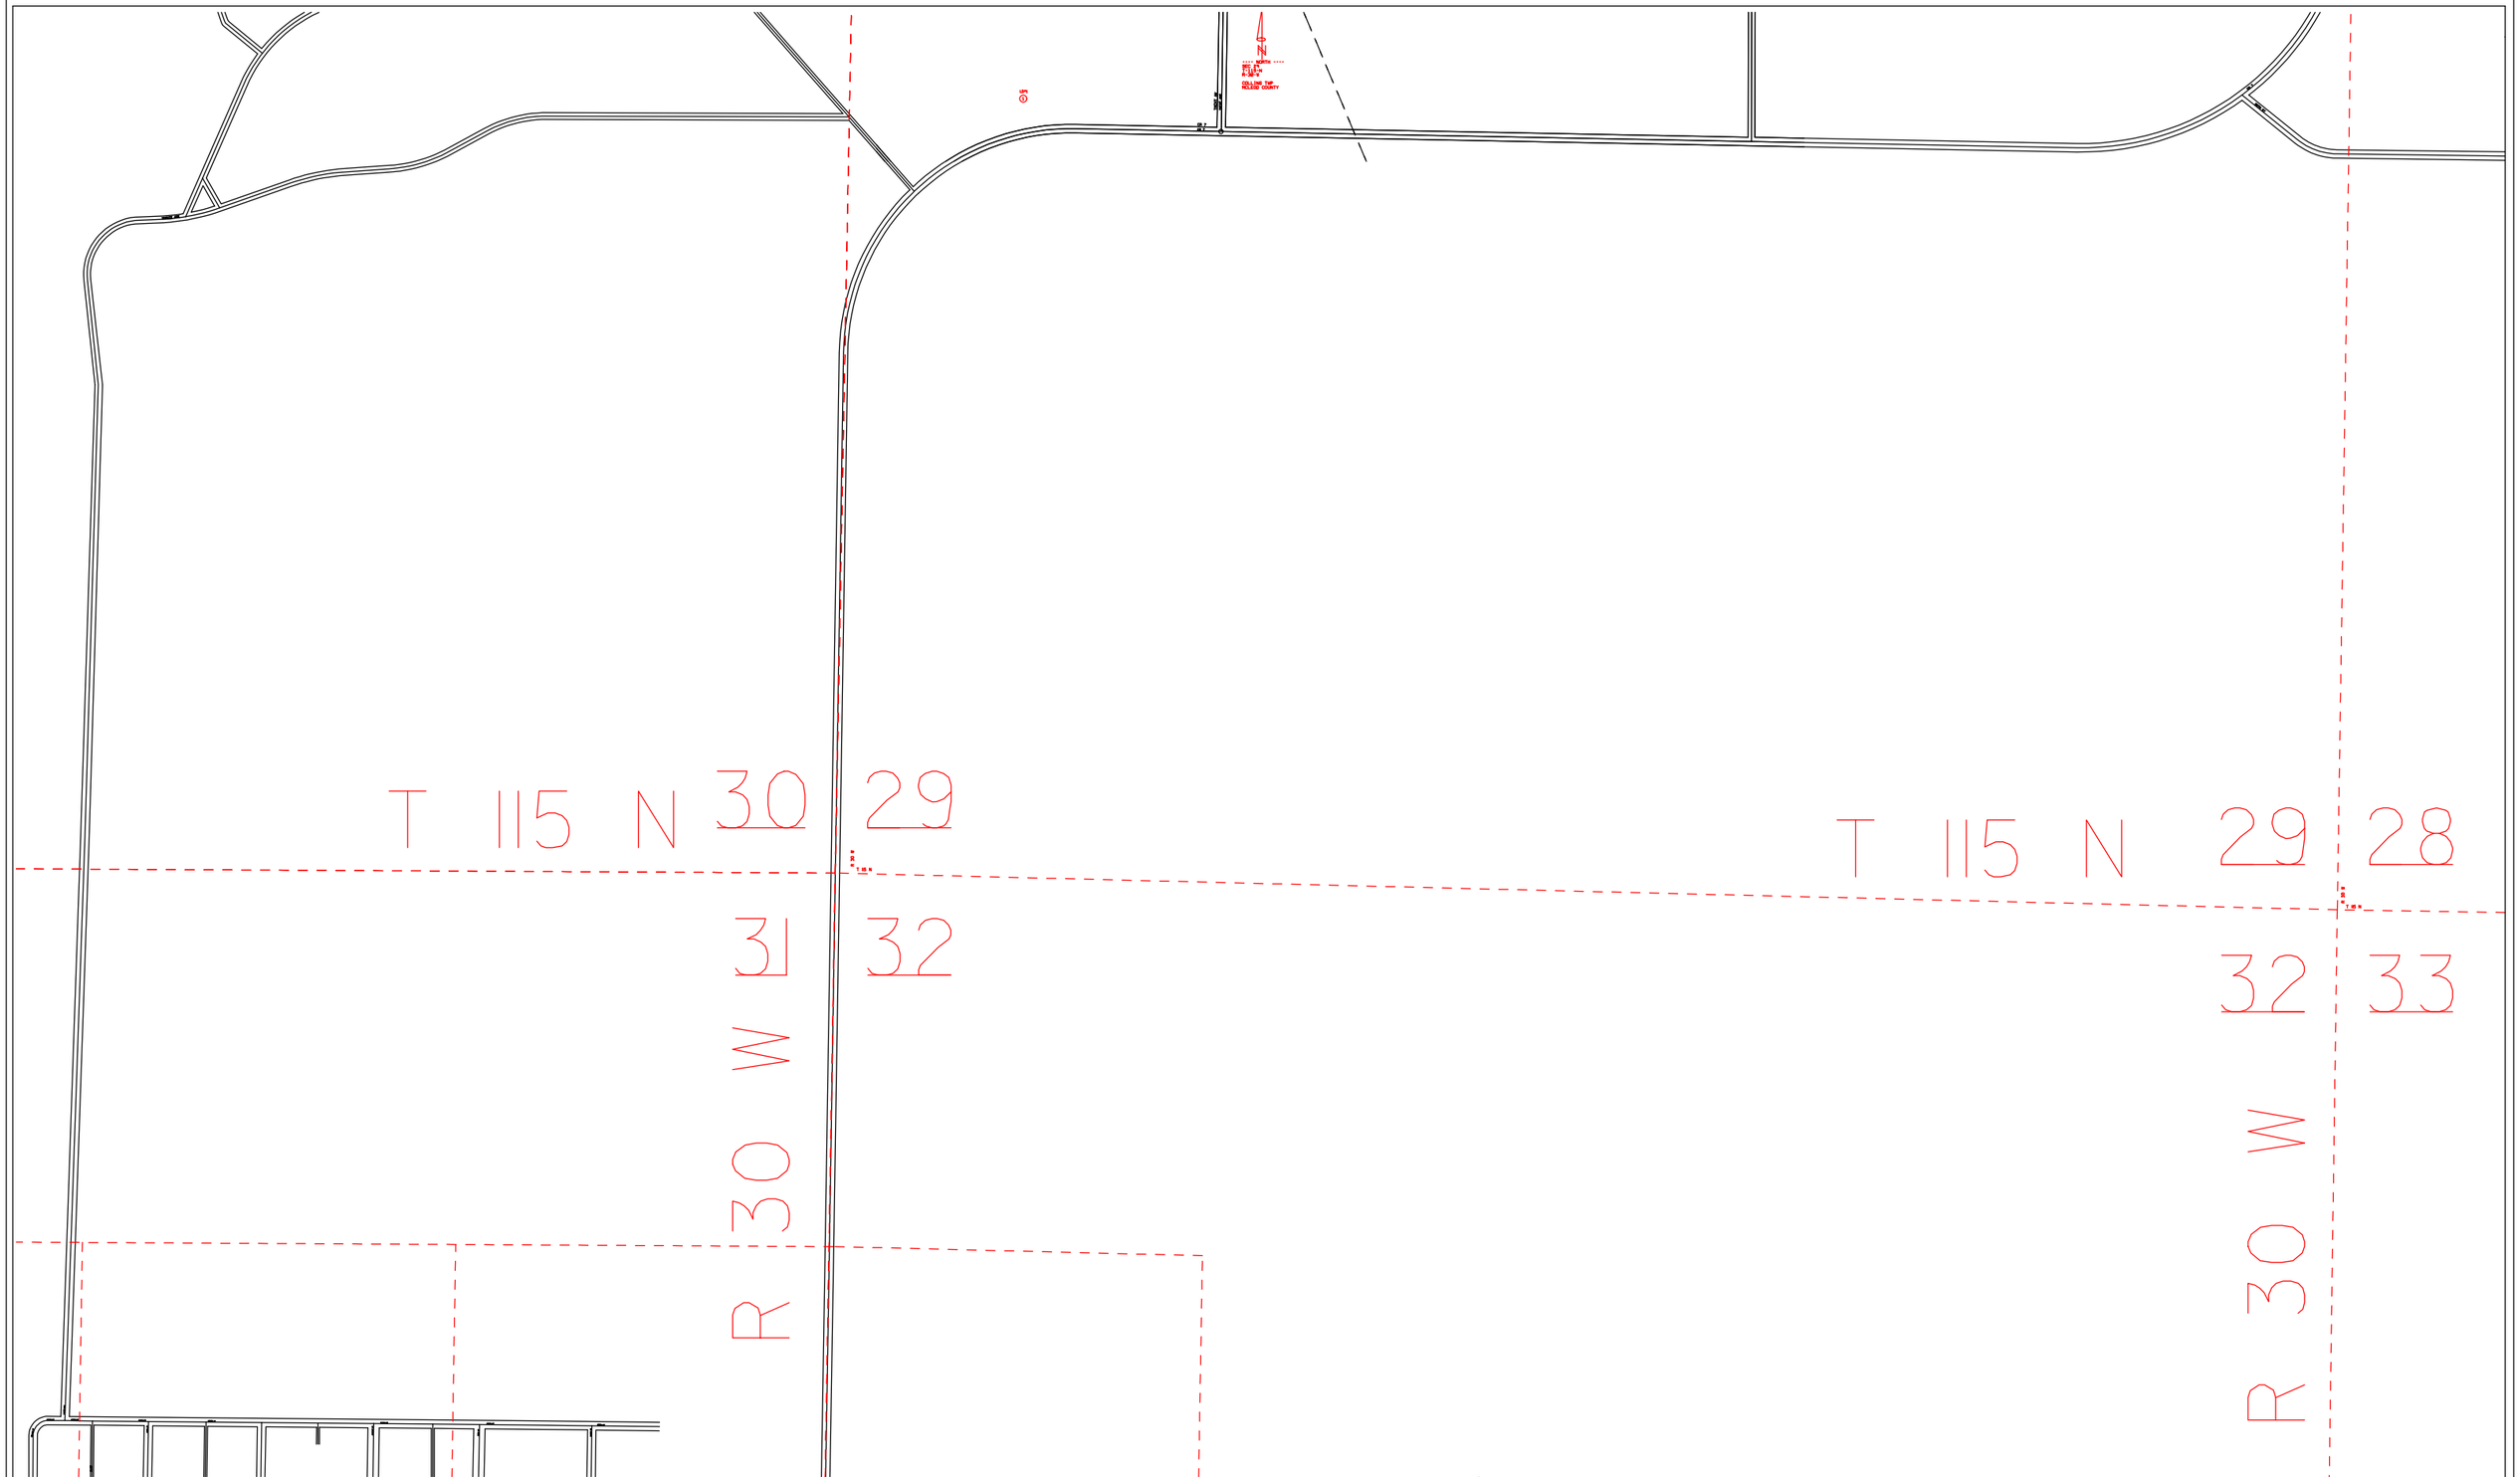

CenturyLink™

Title: STWTMN CAR PL 41010267	Township/Taxcode:	Exchange: STWTMN	Map:	Engineer: CARLSON, SHIRLEY K			Work Order: 616509
Location:	Manager:	CO:	Scale: 1"=550'	Phone: 952-448-8397	WO Create: 01/21/2014	Print Date: 01/22/2014	Sheet: 1 Of: 2

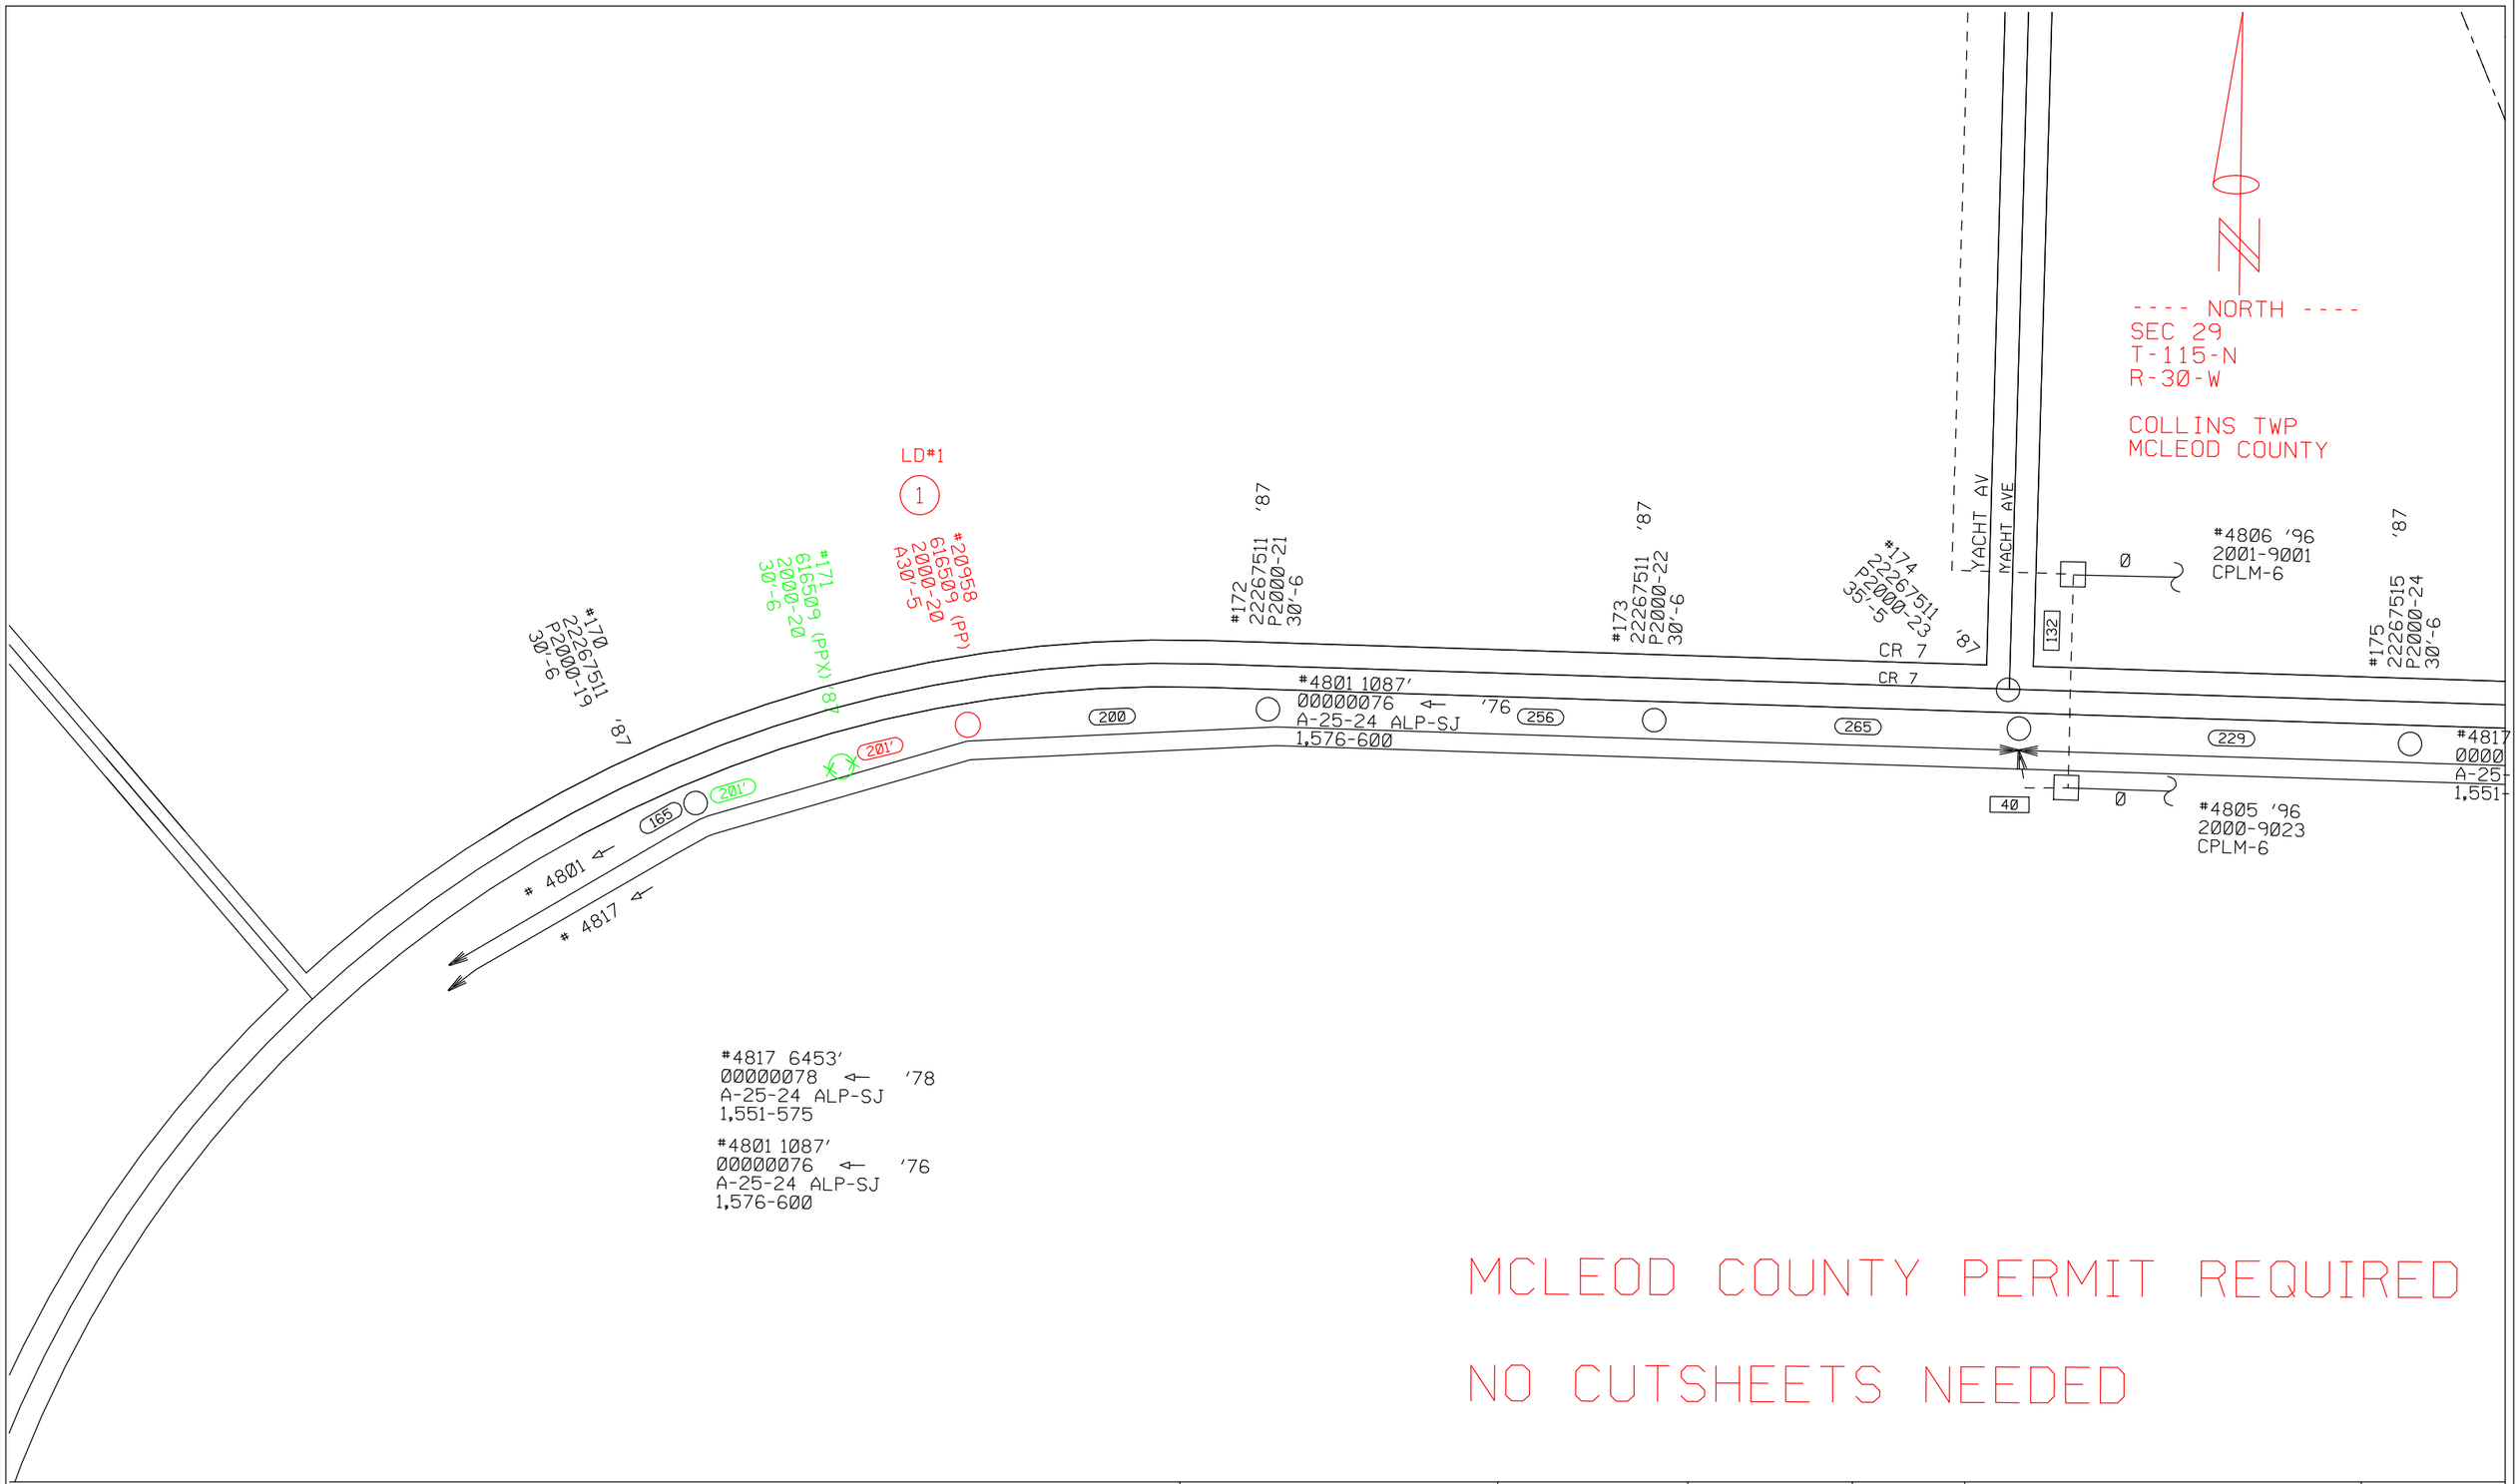

MCLEOD COUNTY PERMIT REQUIRED

NO CUTSHEETS NEEDED

CenturyLink™

Title: STWTMN CAR PL 41010267	Township/Taxcode:	Exchange: STWTMN	Map:	Engineer: CARLSON, SHIRLEY K			Work Order: 616509
Location:	Manager:	CO:	Scale: 1"=100'	Phone: 952-448-8397	WO Create: 01/21/2014	Print Date: 01/22/2014	Sheet: 2 Of: 2