| | | | |
|---|---|---|---|
| CO.: McLeod | TWP: 115-N | BURIED PLANT STAKING SHEET & RECORD | SHEET 1 OF 1 |
| SEC: 14 | RANGE: 27-W | | |
| STAKED BY: Cal | DATE 10/20/15 | COMPANY: NU-Telecom, Inc. | MAP REF. N/A |
| AS BUILT BY: | DATE | PROJECT: 2015-Plato | EXCHANGE: Plato |

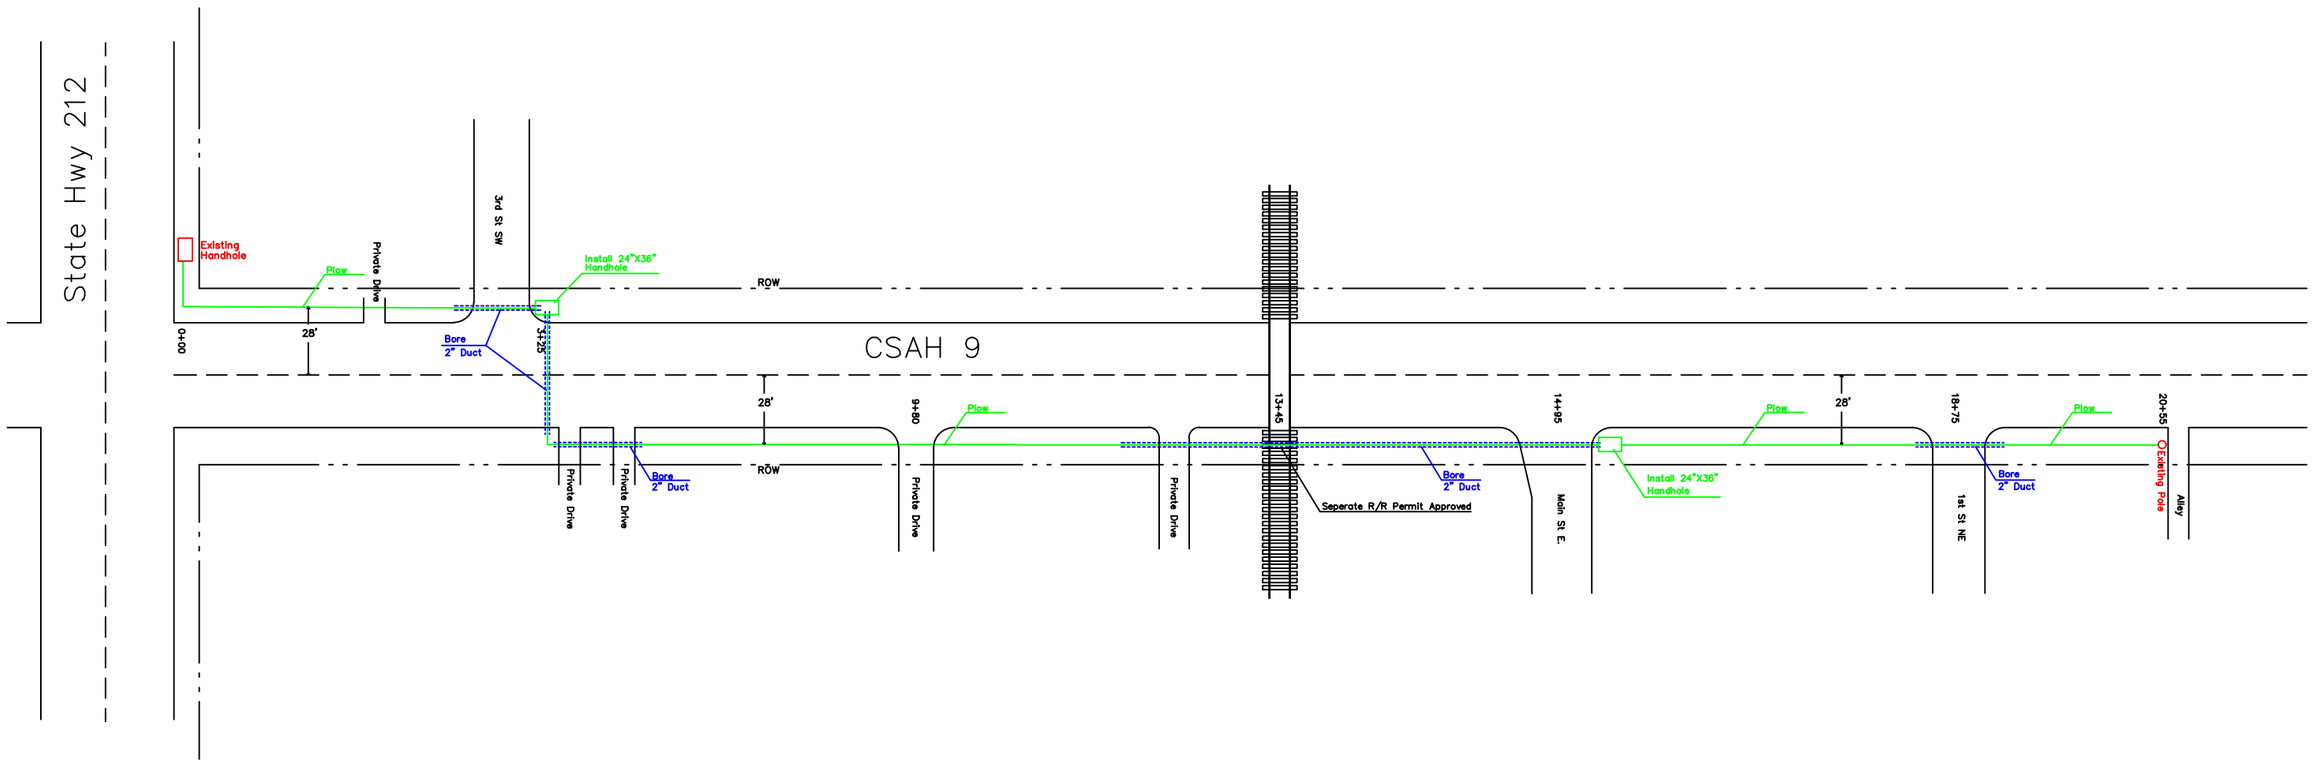


| PED# | 4/70 | 6/70 | 8/70 | 12/70 | MH/HH | QTY. | BFC/UF | QTY. | BFO/UO | QTY. | OTHER | QTY. |
|---|---|---|---|---|---|---|---|---|---|---|---|---|
| | | | | | | | | | | | | |
| | | | | | | | | | | | | |
| | | | | | | | | | | | | |
| | | | | | | | | | | | | |
| TOTALS: | | | | | | | | | | | | |